




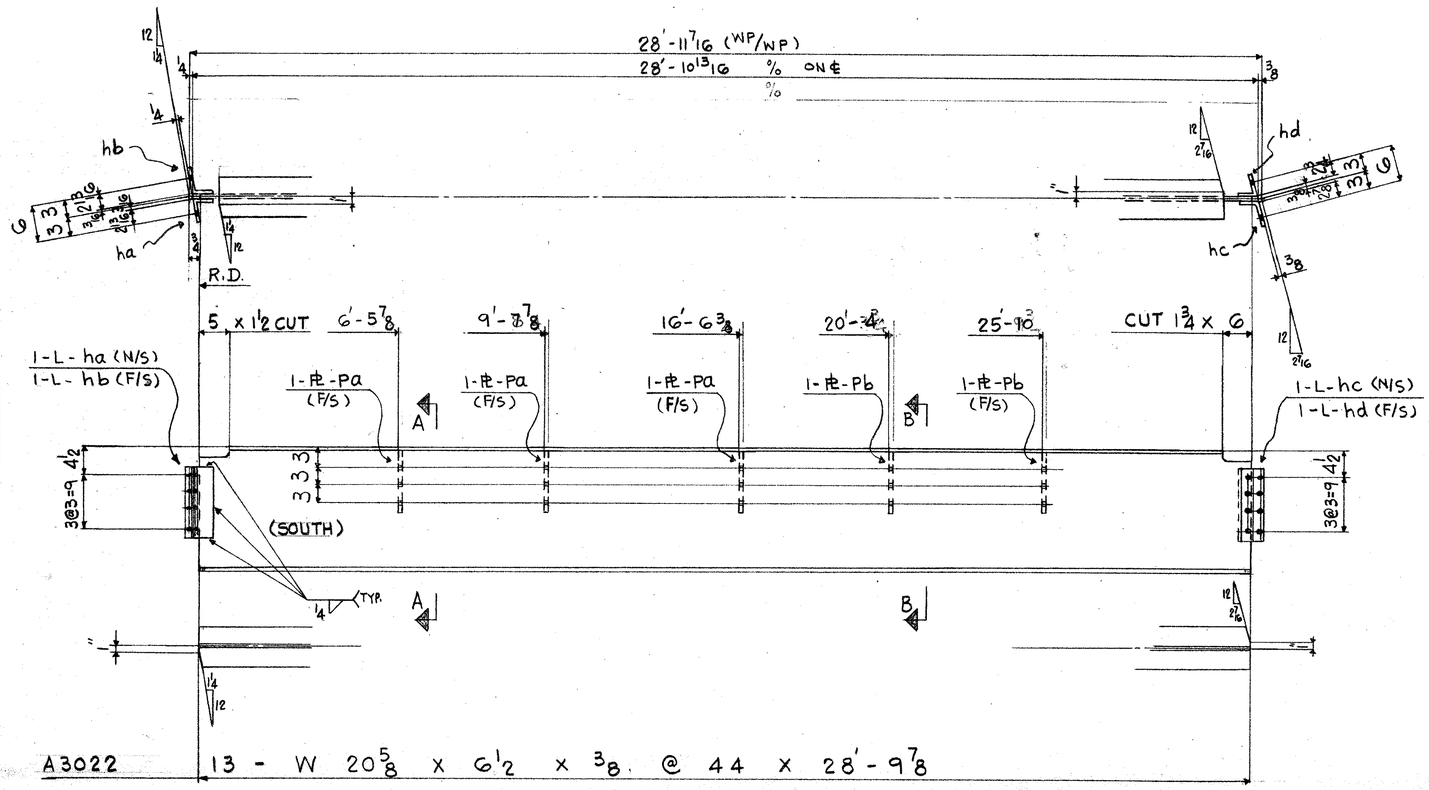


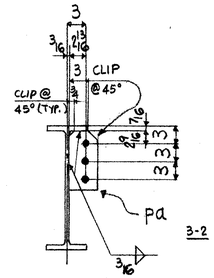

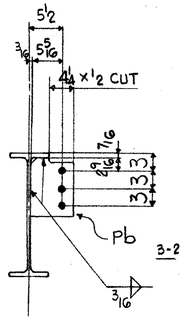

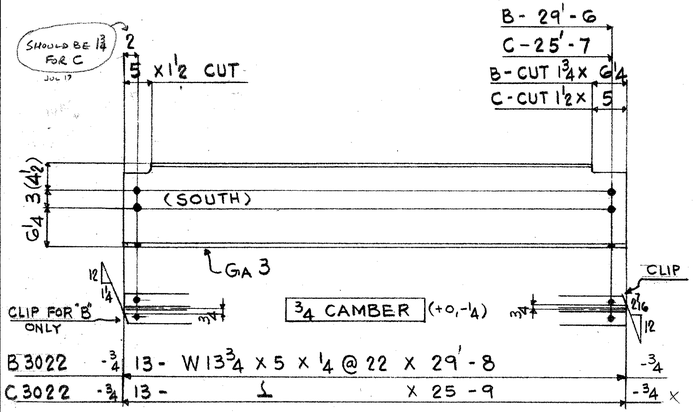

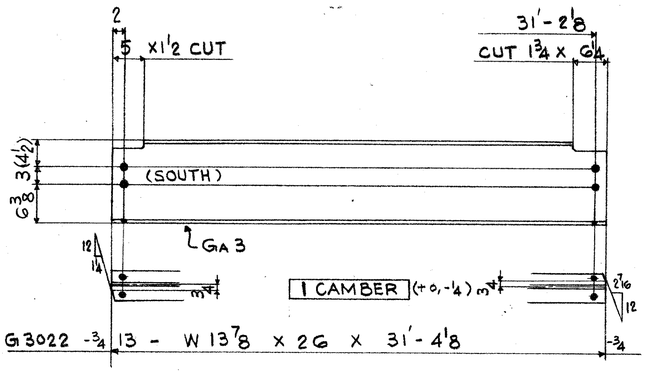

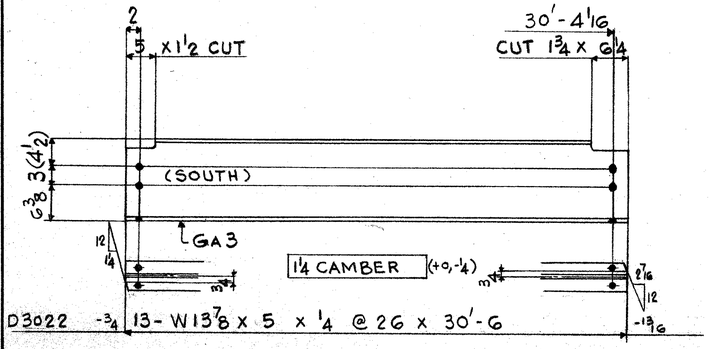

MARK \ DIV.	902	1102	1302	1502	1702	1902	2102	2303	1103	1303	1503	1703	1903	2103
A3022								2	2	2	2	2	2	1
B3022								2	2	2	2	2	2	1
C3022	2	2	2	2	2	2	1							
D3022								2	2	2	2	2	2	1
G3022								2	2	2	2	2	2	1

COMP. QUAN.	WEIGHT	NO. PCS.	ASSEM. MK.	SHAPE	LENGTH	REMARKS	SHOP OPER.	ORDERED
		13	A3022	W 21 X 44	28 9 7/8	A572 GR50		3/18
		13	ha	L 4 x 3 x 5/16	0 11 1/2	(BENT) A36		
		13	hb		0 11 1/2			
		13	hc		0 11 1/2			
		13	hd	⊥	0 11 1/2	⊥ ⊥		
		39	Pa	PL 4 7/8 x 3/8	0 10 1/8	A36		
		26	Pb	PL 7 3/8 x 3/8	0 10 1/8	A36		
		13	B3022	W 14 x 22	29 8	A572 GR50		3/20
		13	C3022	⊥	25 9	⊥		3/15
		13	D3022	W 14 x 26	30 6	A572 GR50		3/21
		13	G3022	W 14 x 26	31 4 1/8	A572 GR50		3/22

FIELD BOLTS

195- 7/8 Φ (A325) x 2

SHOP NOTES

MAT'L AS NOTED

USE E70 SERIES ELECTRODES

REF. DWG. E8/9 TO E20, 9115, 9135, 901

DIM. IN BRACKETS ARE BASED ON ACCURATE BEAM SIZE

June 6/85

REVISIONS

STEEL STRUCTURES CORP.

MAIN OFFICE
120 PLEASANT AVE.
P.O. BOX 98
UPPER SADDLE RIVER, N.J. 07458

SUBSIDIARY
BETHLEHEM IRON WORKS, INC.
1700 RIVERSIDE DRIVE
BETHLEHEM, PA. 18015

BEAMS (8TH TO 20TH FLR)
7 WORLD TRADE CENTER
NEW YORK

BOLTS	7/8 Φ (A325) HOLES 15/16 Φ
PAINT	SSPC SP2 NO PAINT
DRAWN BY	HSS
CHECK BY	H.W. MAY 22/85
IN CHARGE OF	F.R.
CONT. NO.	C1275
SH. NO.	3022