

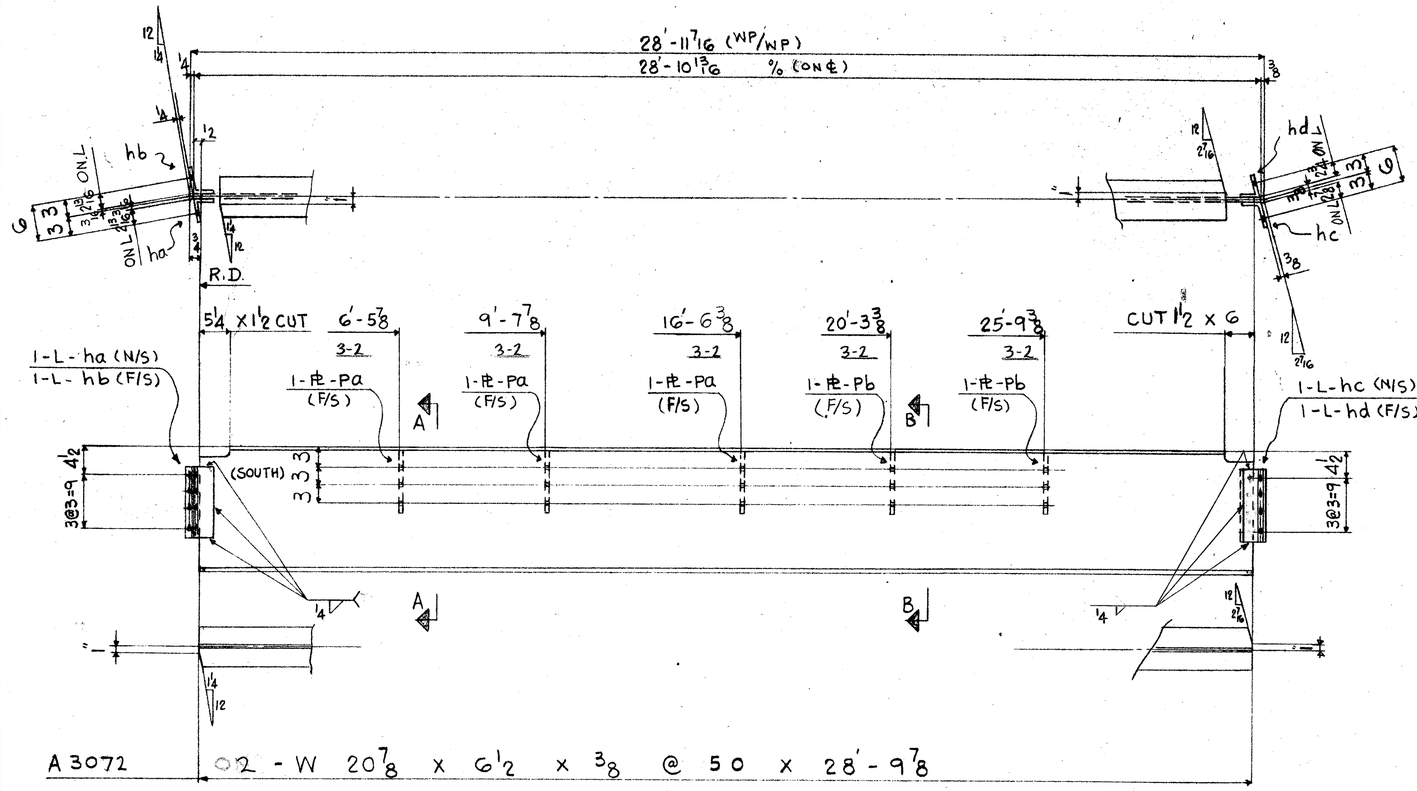


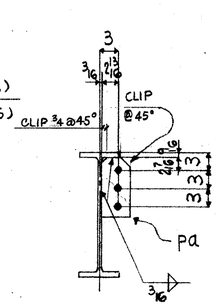



SECT "A-A"

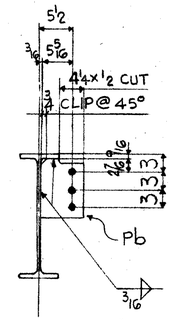



SECT. "B-B"

A 3072 02 - W 20 7/8 x 6 1/2 x 3/8 @ 50 x 28'-9 7/8

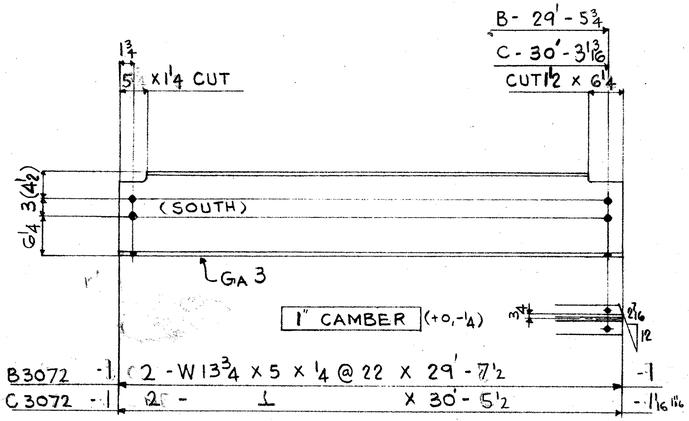

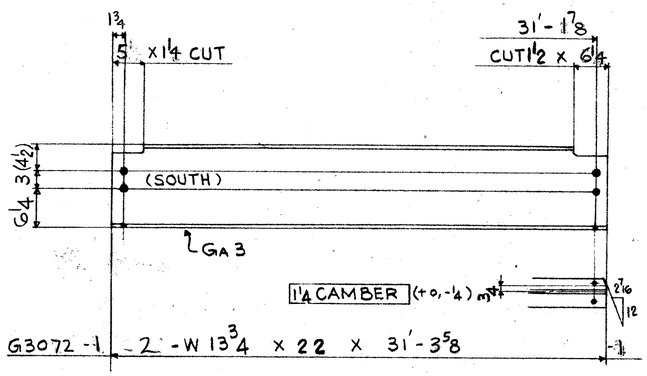

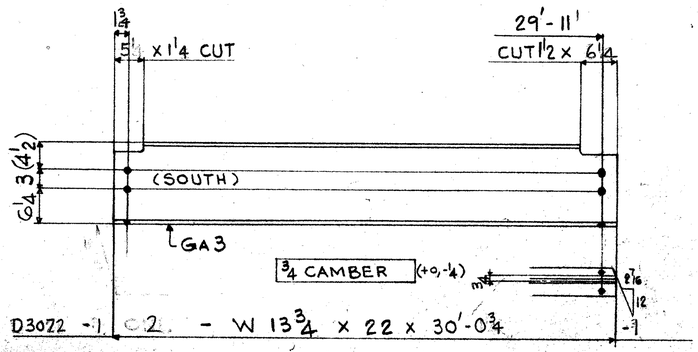

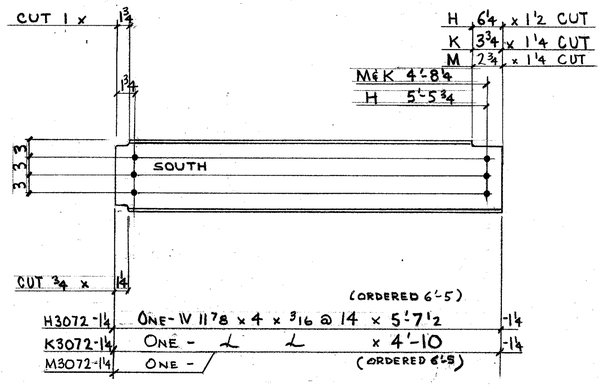

MARK \ DIV.	2303	2316	2516
A3072	2		
B3072	2		
C3072	2		
D3072	2		
G3072	2		
H3072		1	
K3072		1	
M3072			1

FIELD BOLTS

30-7/8 Φ A325 X2

SHOP NOTES

MAT'L AS NOTED

USE E70 SERIES ELECTRODES

REF. DWG. E22/23, 9154, 9160, 901

DIM'S SHOWN IN BRACKETS ARE BASED ON ACCURATE [redacted] BEAM SIZE

COMP. QUAN.	WEIGHT	NO. PCS.	ASSEM. MK.	SHAPE	LENGTH	REMARKS	SHOP OPER.	ORDERED
		2	A3072	W21X50	28 9 7/8	A572 GR50		13/24
		1	ha	L4x3x5/16	0 11 1/2	(BENT) A36		
		1	hb		0 11 1/2			
		1	hc	⊂	0 11 1/2			1
		1	hd	⊥	0 11 1/2	⊥ ⊥		
		6	Pa	PL 4 7/8 x 3/8	0 10	A36		
		4	Pb	PL 7 3/8 x 3/8	0 10	A36		
		2	B3072	W 14 x 22	29 7 1/2	A572 GR50		13/26
		2	C3072	⊥	30 5 1/2	⊥		13/27
		2	D3072	W14 x 22	30 0 3/4	A572 GR50		31/4
		2	G3072	W14 x 22	31 3 5/8	A572 GR50		13/28
		ONE	H3072	W 12 x 14	5 7 1/2			14/16
		ONE	K3072		4 10			14/16
		ONE	M3072	⊥	4 10	⊂		14/16

Sept 9/85

REVISIONS
⚠1 LENGTH ADDED L's ha, hb, hc, hd APPROVAL SEPTH. 6/85

STEEL STRUCTURES CORP.

MAIN OFFICE
120 PLEASANT AVE
P.O. BOX 98
UPPER SADDLE RIVER, N.J. 07458

SUBSIDIARY
BETHLEHEM IRON WORKS, INC.
1700 RIVERSIDE DRIVE
BETHLEHEM, PA. 18015

BEAMS 22ND & 23RD & 24TH FLOOR
7 WORLD TRADE CENTER
NEW YORK

BOLTS	7/8 Φ A325 HOLES 15/16 Φ
PAINT	SSPC SP2 NO PAINT
DRAWN BY	T.T.
CHECK BY	D.Z. AUG. 19/85
IN CHARGE OF	F.R.
CONT. NO.	C1275
SH. NO.	3072