

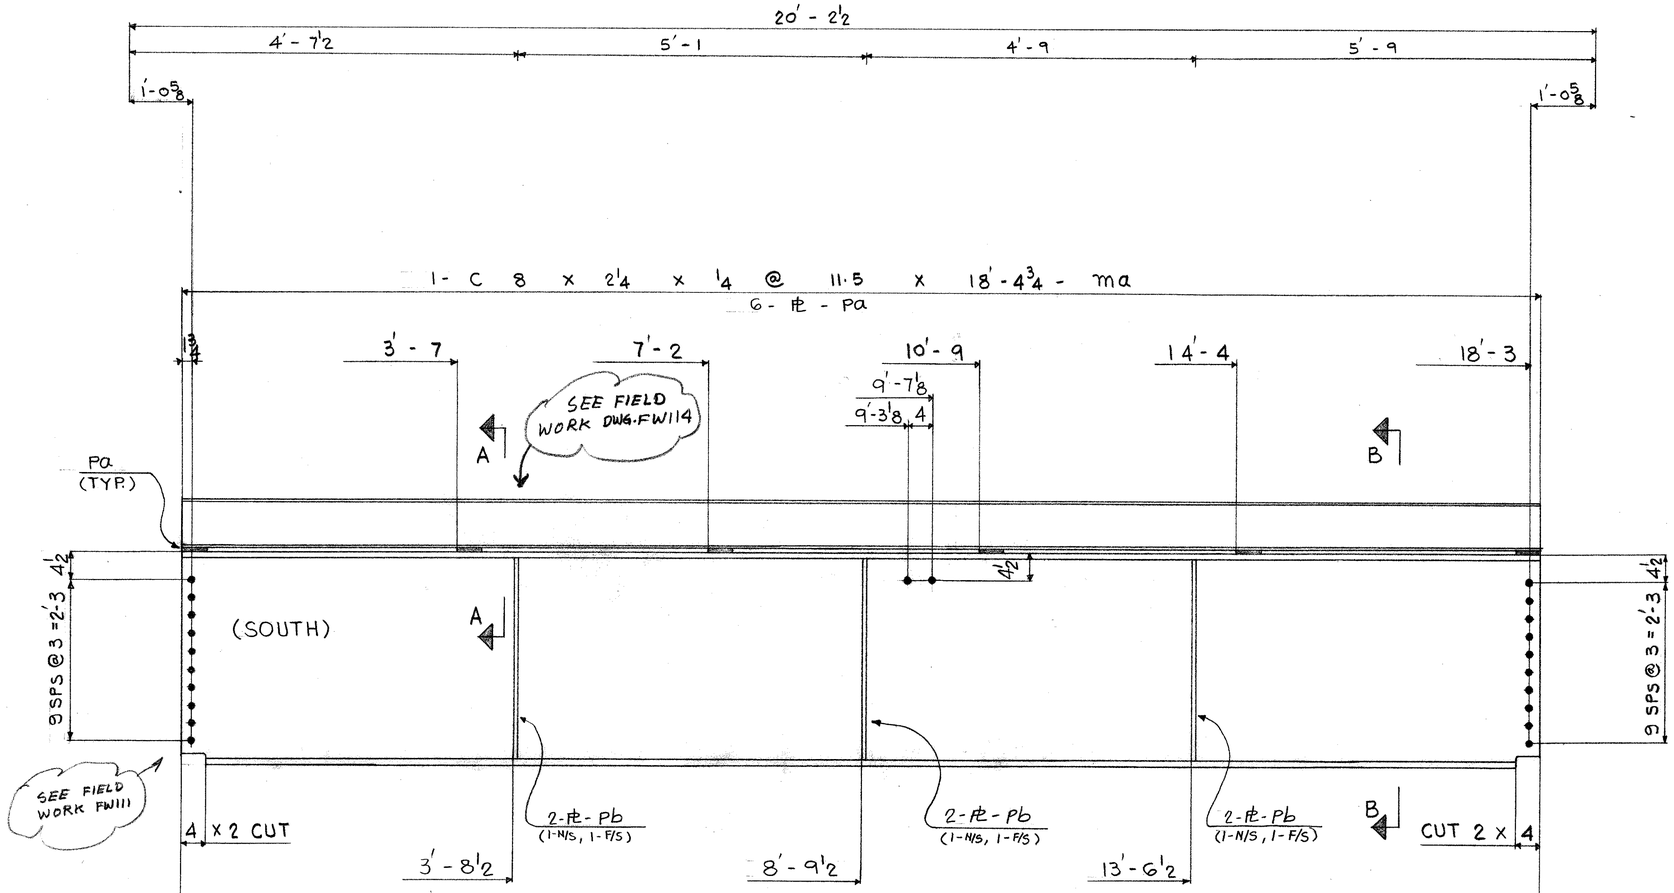


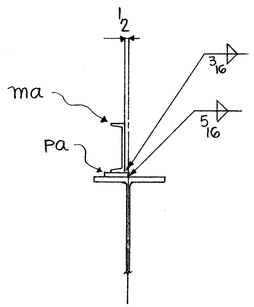

SECT "A-A"

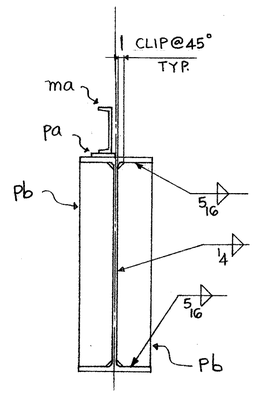

SECT. B-B

SHOP NOTE

MAT'L AS NOTED

USE E70 SERIES ELECTRODES

REF. DWG. E22/23

COMP. QUAN.	WEIGHT	NO. PCS.	ASSEM. MK.	SHAPE	LENGTH	REMARKS	SHOP OPER	ORDERED
		ONE	A3092	W 36 X 150	18 4 3/4	A36		11/22
		1	ma	8 C 11.5	18 4 3/4	A36		
		6	Pa	PL 4 x 1/2	0 4			
		6	Pb	PL 5/8 x 3/8	2 10			

Sept 6/85

REVISIONS

STEEL STRUCTURES CORP.

☐ MAIN OFFICE
120 PLEASANT AVE.
P.O. BOX 98
UPPER SADDLE RIVER, N.J. 07458

☐ SUBSIDIARY
BETHLEHEM IRON WORKS, INC.
1700 RIVERSIDE DRIVE
BETHLEHEM, PA. 18015

BEAM 23RD FLOOR
7 WORLD TRADE CENTER
NEW YORK

BOLTS 7/8Φ (A325) HOLES 15/16Φ HLS
PAINT SSPC SP2 (NO PAINT)
DRAWN BY H S S
CHECK BY J.B JULY 26/85
IN CHARGE OF F. R.
CONT. NO. C1275
SH. NO. 3092