


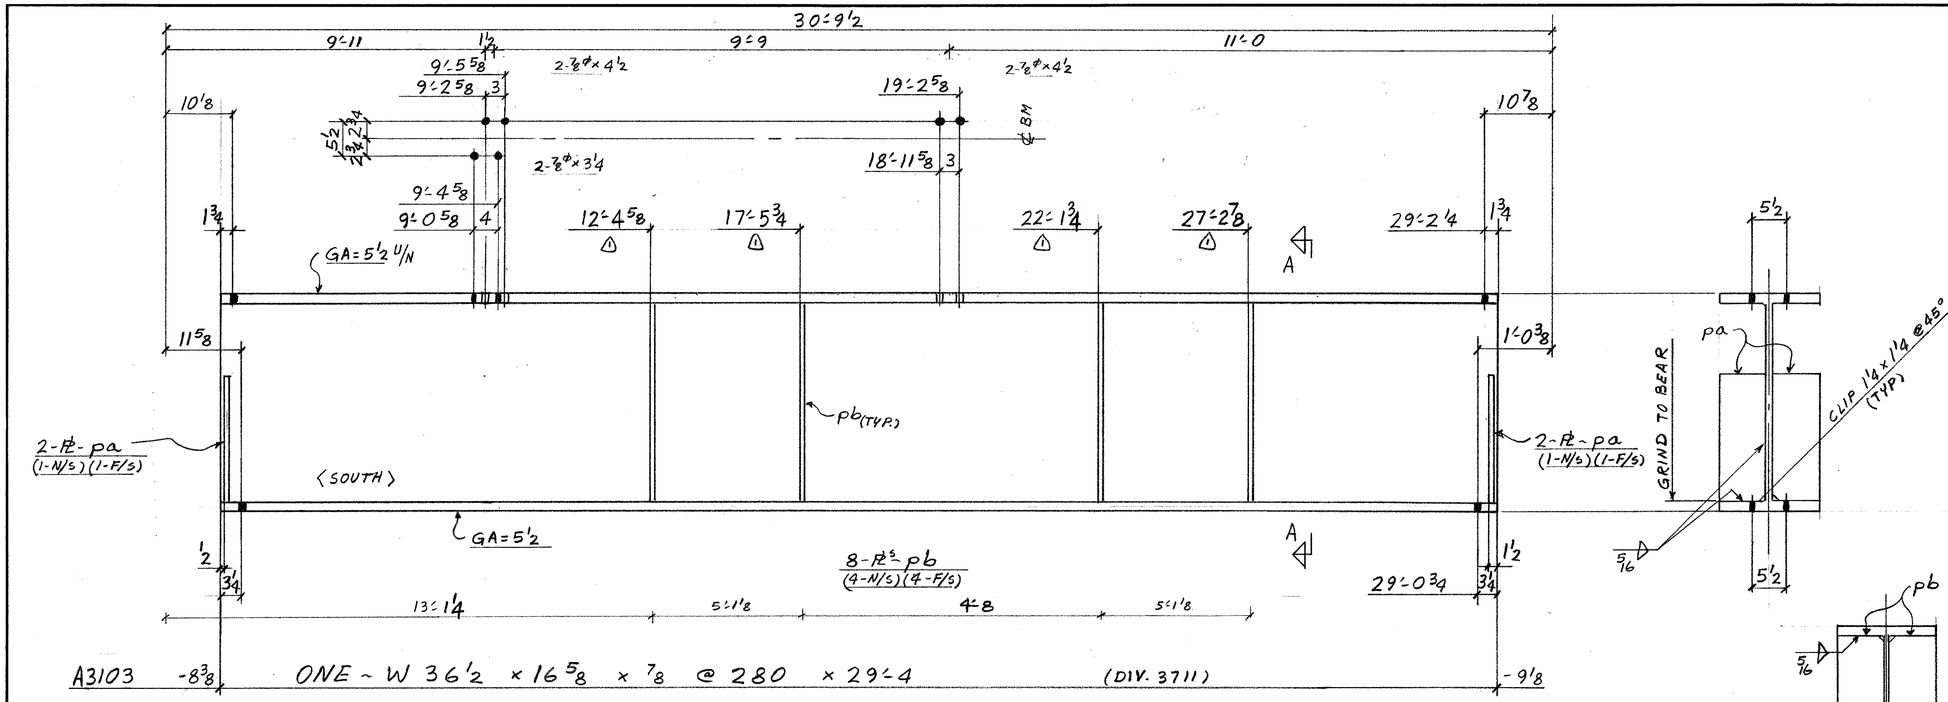


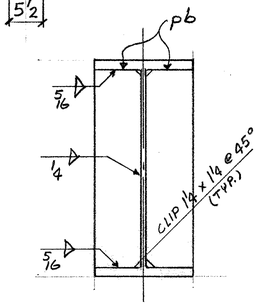

SECT. A-A

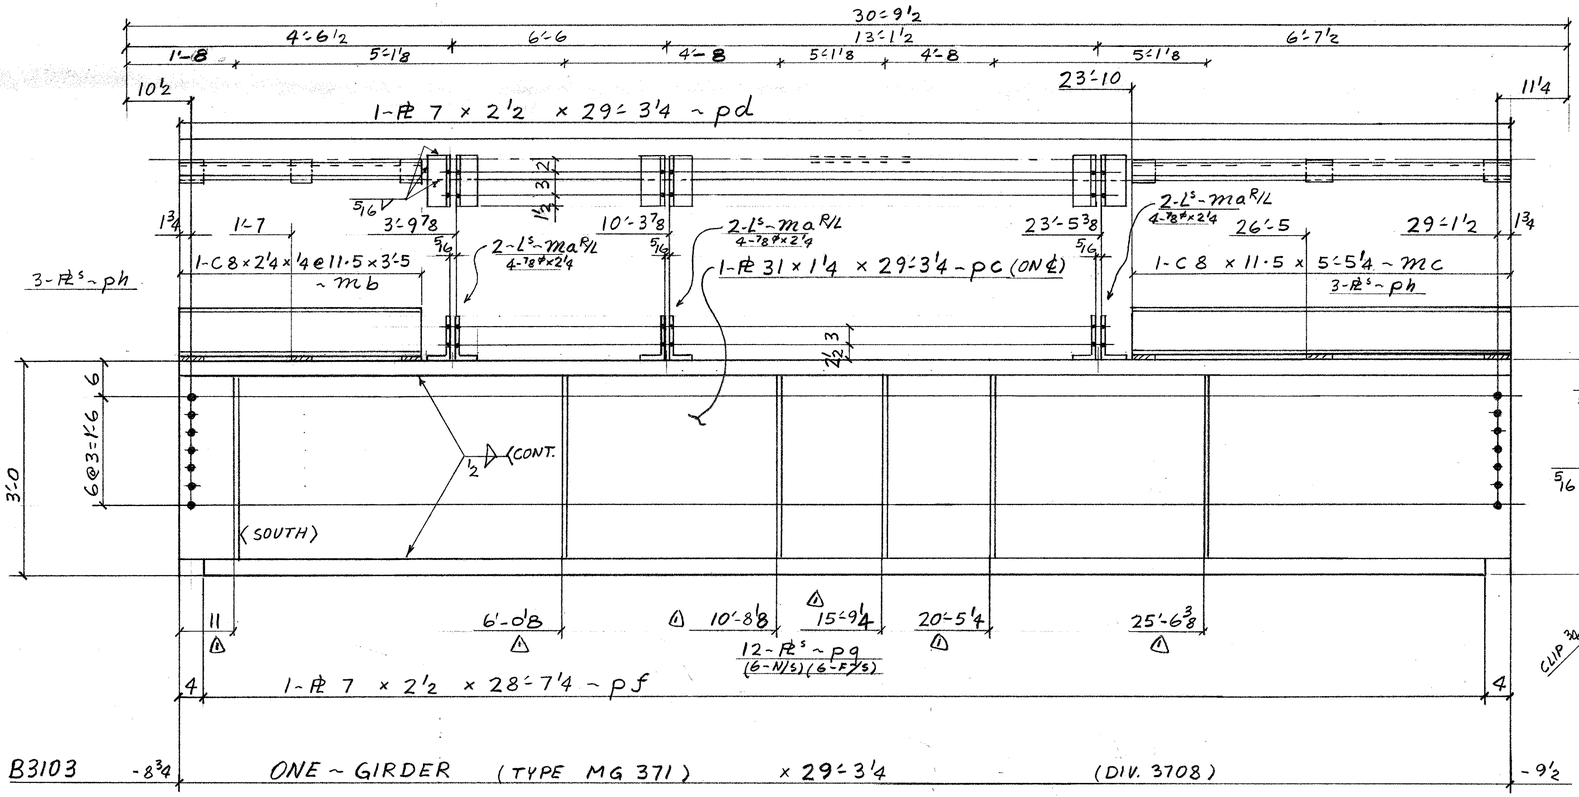

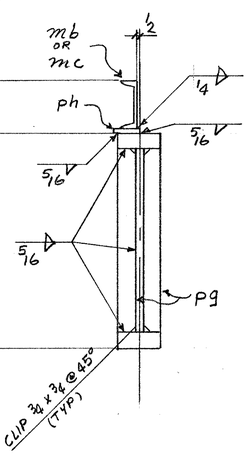

FIELD BOLTS
12-7/8" ø A325 x 2 1/4
2- ⊥ x 3 1/4
4- ⊥ x 4 1/2

COMP. QUAN.	WEIGHT	NO. PCS.	ASSEM. MK.	SHAPE	LENGTH	REMARKS	SHOP OPER.	ORDERED
		1	A3103	W 36 x 280	29 4	A36		12/10
		4	pa	PL 8 x 1	1 9	⊥		
		8	pb	PL 7 7/8 x 1/2	2 9 3/8			
		1	B3103	GIRDER	29 3 1/4			
		1	pc	PL 31 x 1 1/4	29 3 1/4	A36		16/29
		1	pd	PL 7 x 2 1/2	29 3 1/4	⊥		16/28
		1	pf	PL 7 x 2 1/2	28 7 1/4			16/28
		12	pg	PL 2 7/8 x 3/8	2 7			
		6	ph	PL 4 x 1/2	0 4			
		6	ma 8½	L 7 x 4 x 3/8	0 7			
		1	mb	8 C 11.5	3 5			
		1	mc	⊥	5 5 1/4			

MARK / DIV.	3711	3708	
A3103	1		
B3103		1	

SHOP NOTES
MAT'L AS NOTED
E70 SERIES ELECTRODES
REF. DWG. E37
9154, 9159, 901

Sept 9/85

REVISIONS	
⚠1 X43 - Loc. of Stiff PL's Revd	SEPT 5/85 BF

STEEL STRUCTURES CORP.

□ MAIN OFFICE
120 PLEASANT AVE.
P.O. BOX 98
UPPER SADDLE RIVER, N.J. 07458

□ SUBSIDIARY
BETHLEHEM IRON WORKS, INC.
1700 RIVERSIDE DRIVE
BETHLEHEM, PA. 18015

BEAM & GIRDER (37TH FLR)

7 WORLD TRADE CENTER
NEW YORK

BOLTS 7/8" ø A325	HOLES 15/16" ø
PAINT SSPC SP2	(NO PAINT)
DRAWN BY SF AUG. 7/85	CONT. NO. C1275
CHECK BY J.B. AUG 28/85	SH. NO. 3103
IN CHARGE OF FR	