

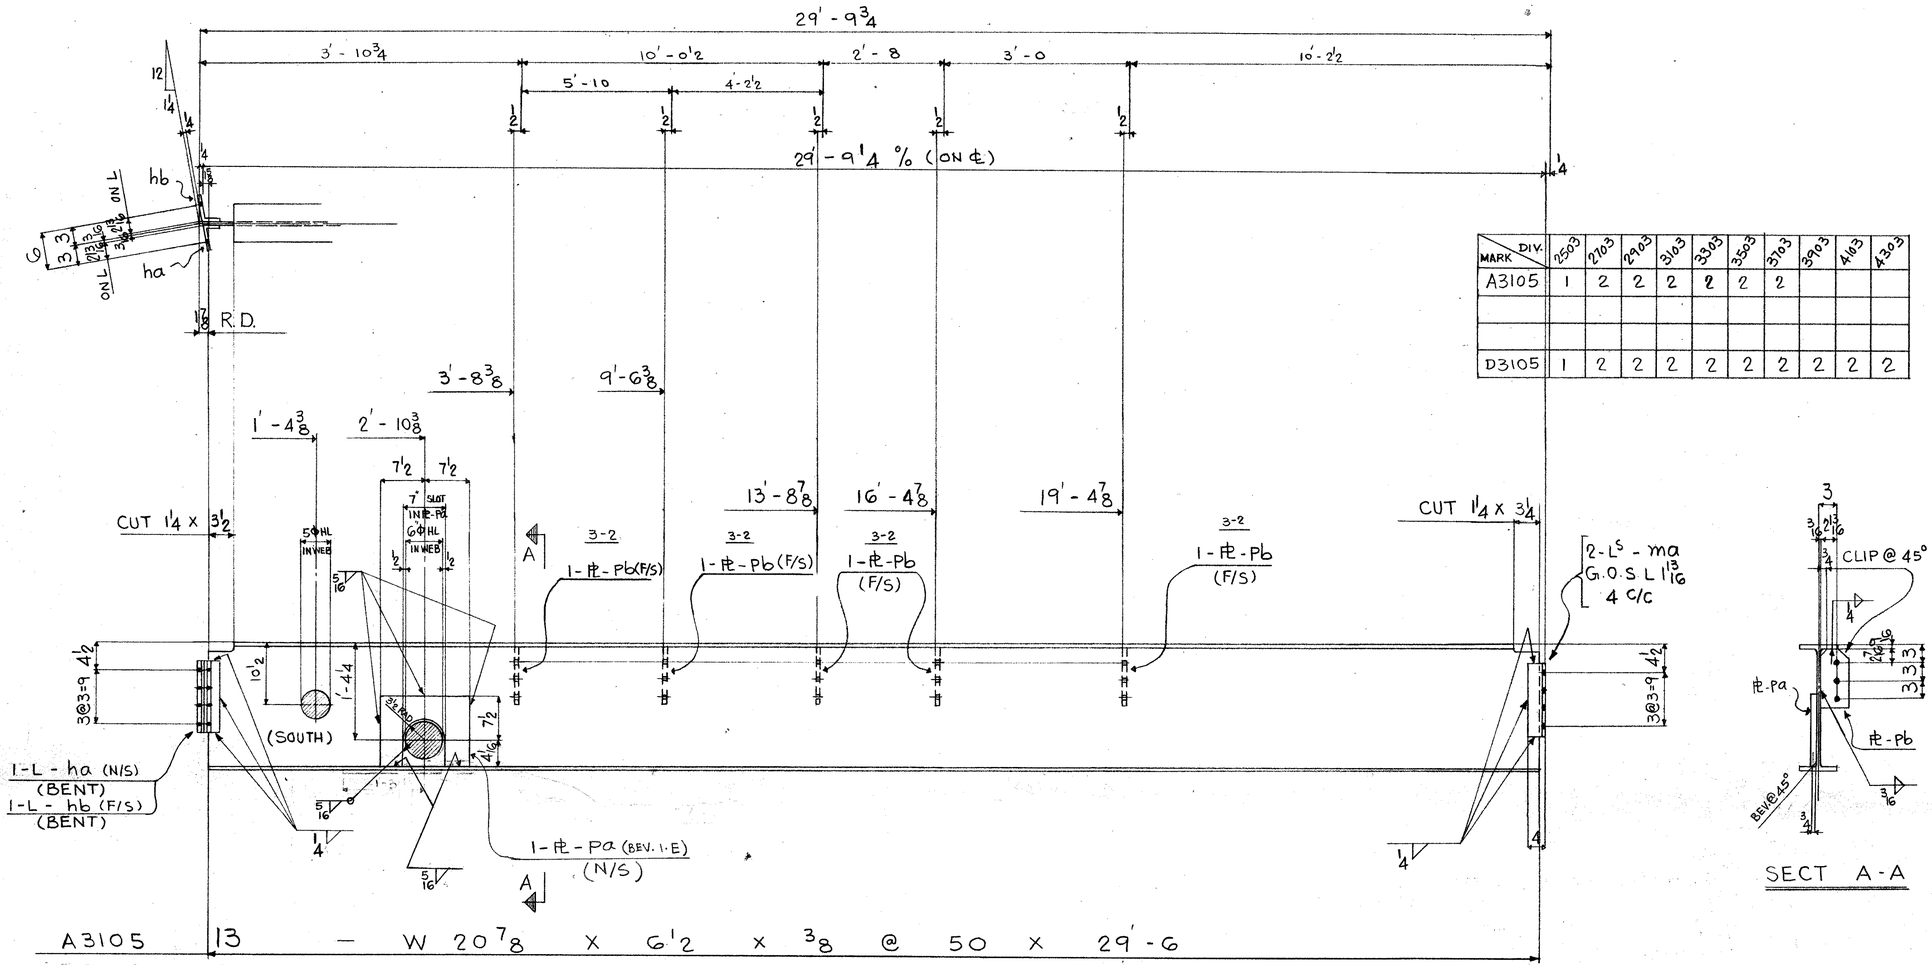


MARK \ DIV.	2503	2703	2903	3103	3303	3503	3703	3903	4103	4303
A3105	1	2	2	2	2	2	2			
D3105	1	2	2	2	2	2	2	2	2	2

SECT A-A

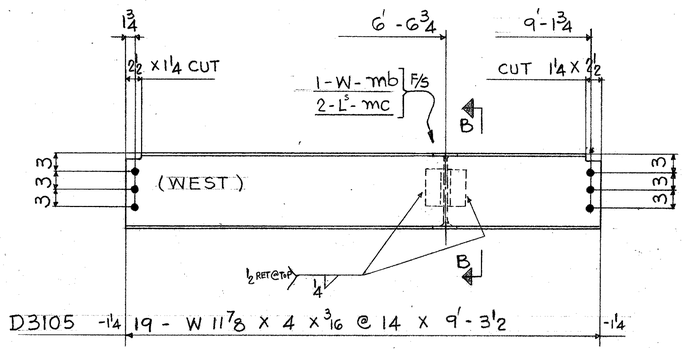

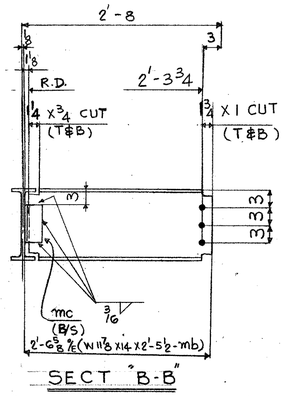

SECT "B-B"

FIELD BOLTS

195 - 7/8Φ H.T. BOLT X 2

SHOP NOTES

MAT'L AS NOTED

USE E70 SERIES ELECTRODES

REF DWG. E25 TO E43, 9154, 901

COMP. QUAN.	WEIGHT	NO. PCS.	ASSEM. MK.	SHAPE	LENGTH	REMARKS	SHOP OPER.	ORDERED
		13	A3105	W 21 X 50	29 6	A572 GR50		13/20
		13	Pa	PL 11 9/16 x 1	1 3	A572 GR50		
		65	Pb	PL 4 3/4 x 3/8	0 10	A36		
		13	ha	L 4 x 4 x 5/16	0 11 1/2	A36 (BENT)		
		13	hb	⊥	0 11 1/2	⊥ (⊥)		
		26	ma	L 4 x 3 x 5/16	0 11 1/2	A36		
		13	D3105	W 12 x 14	9 3 1/2	A572 GR50		16/9
		6	D3105	⊥	9 3 1/2	⊥		25/4
		13	mb	W 12 x 14	2 5 1/2	A572 GR50		16/18
		6	mb	⊥	2 5 1/2	⊥		25/10
		38	mc	L 3 x 3 x 5/16	0 6	A36		

Sept 19/85

REVISIONS

STEEL STRUCTURES CORP.

□ MAIN OFFICE
120 PLEASANT AVE.
P.O. BOX 98
UPPER SADDLE RIVER, N.J. 07458

□ SUBSIDIARY
BETHLEHEM IRON WORKS, INC.
1700 RIVERSIDE DRIVE
BETHLEHEM, PA. 18015

BEAMS (25 TH TO 43 RD FLR)
7 WORLD TRADE CENTER
NEW YORK

BOLTS	7/8Φ (A325) HOLES 15/16Φ
PAINT	SSPC SP2 (NO PAINT)
DRAWN BY	HSS
CHECK BY	D.Z. AUG 29/85
IN CHARGE OF	F.R.
CONT. NO.	C1275
SH. NO.	3105