

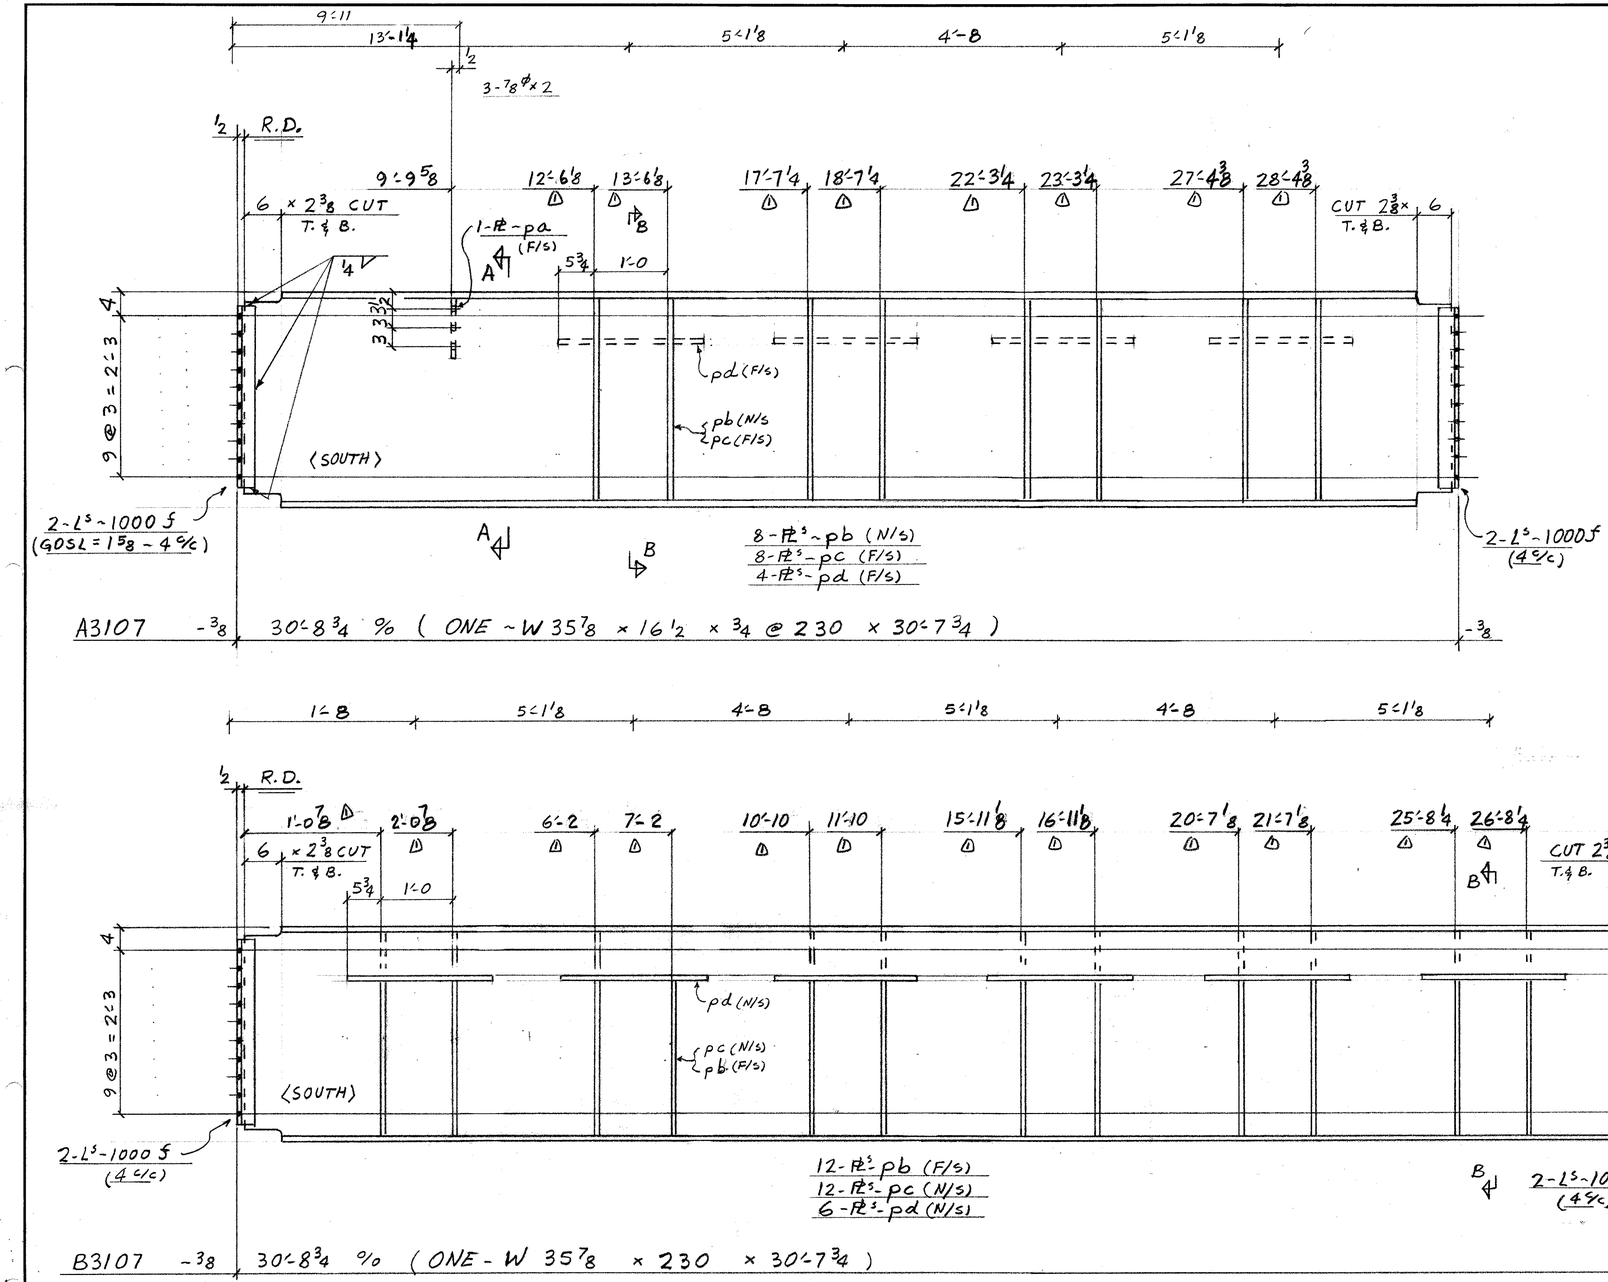


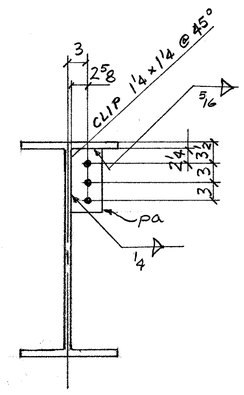

SECT. A-A

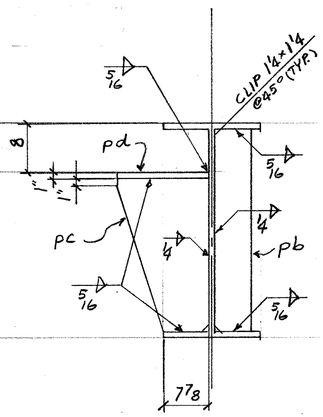

SECT. B-B

COMP. QUAN.	WEIGHT		NO. PCS.	ASSEM. MK.	SHAPE	LENGTH		REMARKS	SHOP OPER.	ORDERED
			1	A3107	W 36 x 230	30	7 3/4	A36		13/17
			1	pa	PL 4 5/8 x 3/8	0	9 3/4			
			8	pb	PL 6 x 3/8	2	9 1/4			
			4	1000SF	L 3 x 3 x 5/16	2	5 1/2			
			8	pc	PL 15 5/8 x 1/2	2	1 5/8			
			4	pd	PL 15 5/8 x 1	2	0			
			1	B3107	W 36 x 230	30	7 3/4	A36		13/17
			4	1000SF	L 3 x 3 x 5/16	2	5 1/2			
			12	pb	PL 6 x 3/8	2	9 1/4			
			12	pc	PL 15 5/8 x 1/2	2	1 5/8			
			6	pd	PL 15 5/8 x 1	2	0			

MARK / DIV.	3713
A3107	1
B3107	1

FIELD BOLTS
3 - 7/8 ϕ A325 x 2

SHOP NOTES
MAT'L AS NOTED
E70 SERIES ELECTRODES
REF. DWG. E37
901, 9154,

Sept 9/85

REVISIONS
△ X43 - Loc. of Stiff. Sept 4/85 BF
PL's Rev'd

STEEL STRUCTURES CORP.

□ MAIN OFFICE
120 PLEASANT AVE.
P.O. BOX 98
UPPER SADDLE RIVER, N.J. 07458

□ SUBSIDIARY
BETHLEHEM IRON WORKS, INC.
1700 RIVERSIDE DRIVE
BETHLEHEM, PA. 18015

BEAMS (37TH FLR.)

7 WORLD TRADE CENTER
NEW YORK

BOLTS 7/8 ϕ A325 HOLES 15/16 ϕ
PAINT SSPC SP2 (NO PAINT)
DRAWN BY SF AUG. 9/85
CHECK BY J.D. AUG 23/85
IN CHARGE OF F.R.
CONT. NO. C1275
SH. NO. 3107

07889