

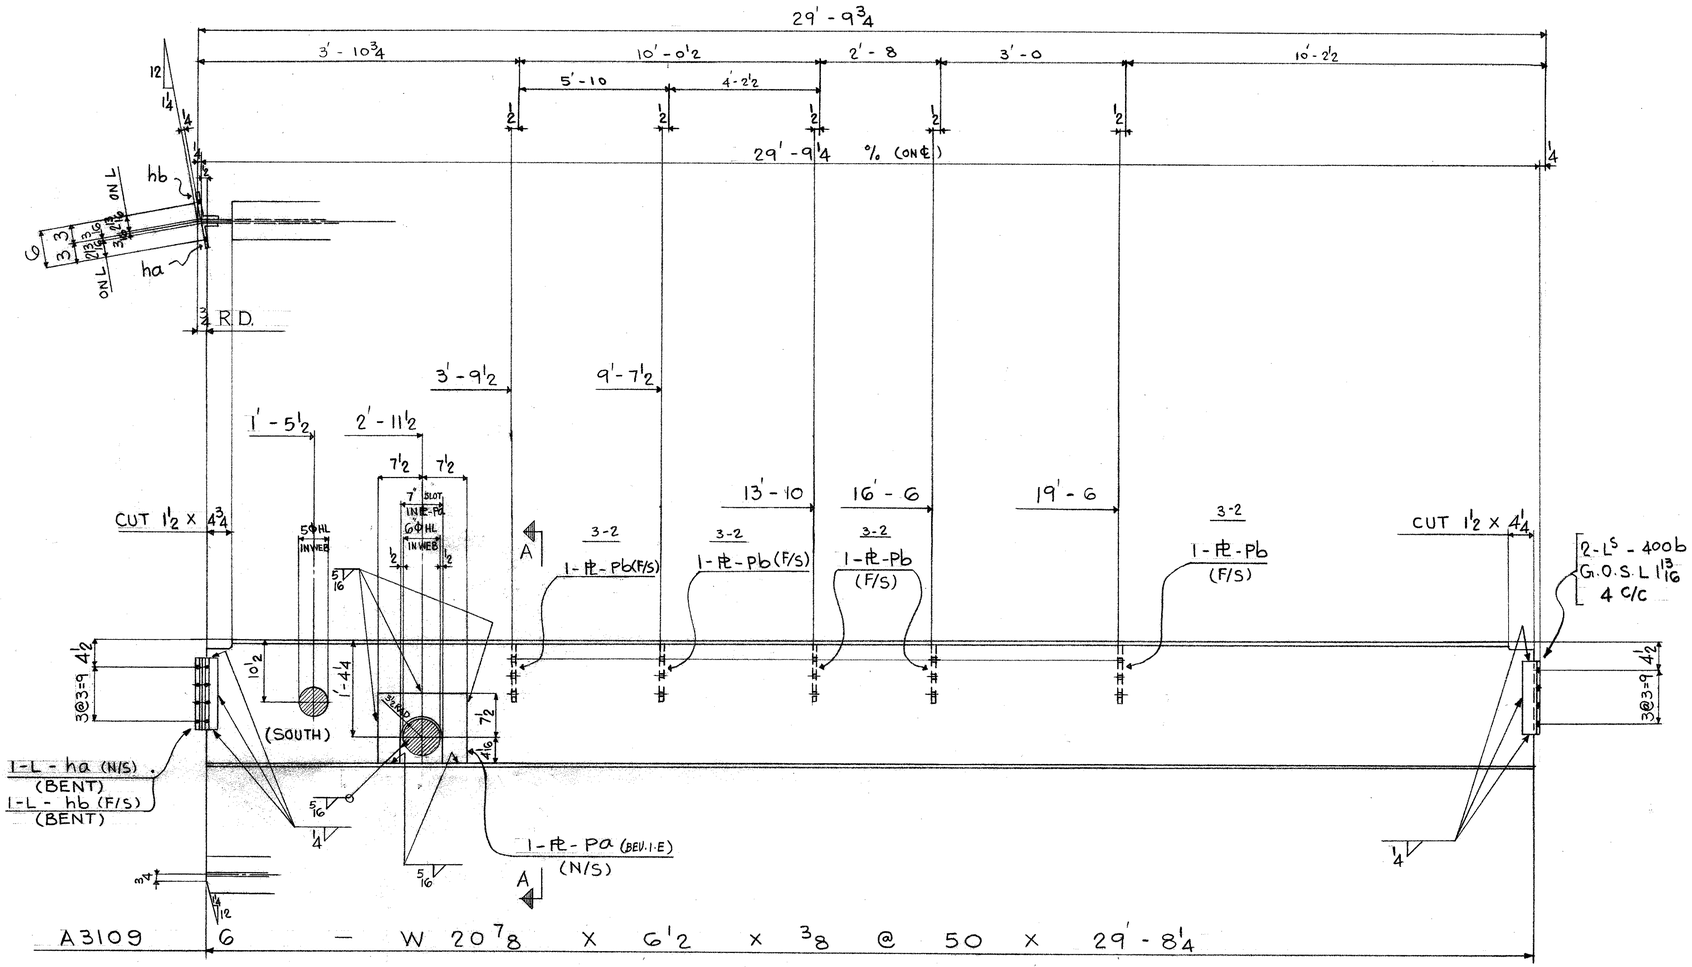


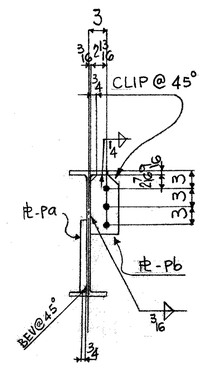

SECT A-A

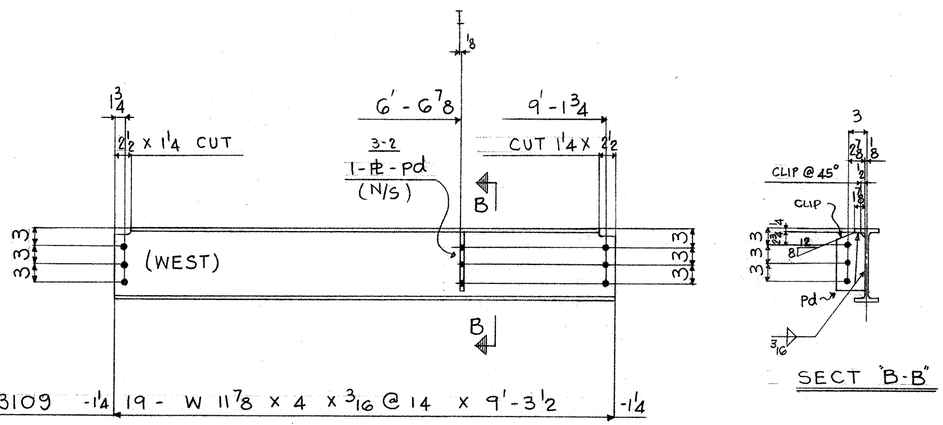

SECT "B-B"

MARK \ DIV.	2503	2703	2903	3103	3303	3503	3703	3903	4103	4303
A3109								2	2	2
C3109	1	2	2	2	2	2	2	2	2	2

FIELD BOLTS

147 - 7/8 Φ HT BOLT (A325) X2

SHOP NOTES

MAT'L AS NOTED

USE E70 SERIES ELECTRODES

REF DWG. E25 TO E43, 9154, 901

COMP. QUAN.	WEIGHT	NO. PCS.	ASSEM. MK.	SHAPE	LENGTH	REMARKS	SHOP OPER.	ORDERED
		6	A3109	W 21 X 50	29 8 1/4	A572 GR50		84/25
		6	Pa	PL 11 9/16 X 1	1 3	A572 GR50		
		30	Pb	PL 4 3/4 X 3/8	0 10	A36		
		6	ha	L 4 X 3 X 5/16	0 11 1/2	A36 (BENT)		
		6	hb	L 4 X 3 X 5/16	0 11 1/2	L (L)		
		12	400b	L 3 X 3 X 5/16	0 11 1/2	A36		
		13	C3109	W 12 X 14	9 3 1/2	A572 GR50		16/9
		6	C3109	W 12 X 14	9 3 1/2	A572 GR50		25/4
		19	Pd	PL 4 7/8 X 3/8	0 10 1/4	A36		

Sept 12/85

REVISIONS

STEEL STRUCTURES CORP.

□ MAIN OFFICE
120 PLEASANT AVE.
P.O. BOX 98
UPPER SADDLE RIVER, N.J. 07458

□ SUBSIDIARY
BETHLEHEM IRON WORKS, INC.
1700 RIVERSIDE DRIVE
BETHLEHEM, PA. 18015

BEAMS (25TH TO 43RD FLR)
7 WORLD TRADE CENTER
NEW YORK

BOLTS 7/8 Φ (A325) HOLES 15/16 Φ
PAINT SSPC SP2 (NO PAINT)
DRAWN BY HSS
CHECK BY D.Z. AUG. 29/85
IN CHARGE OF F.R.
CONT. NO. C1275
SH. NO. 3109