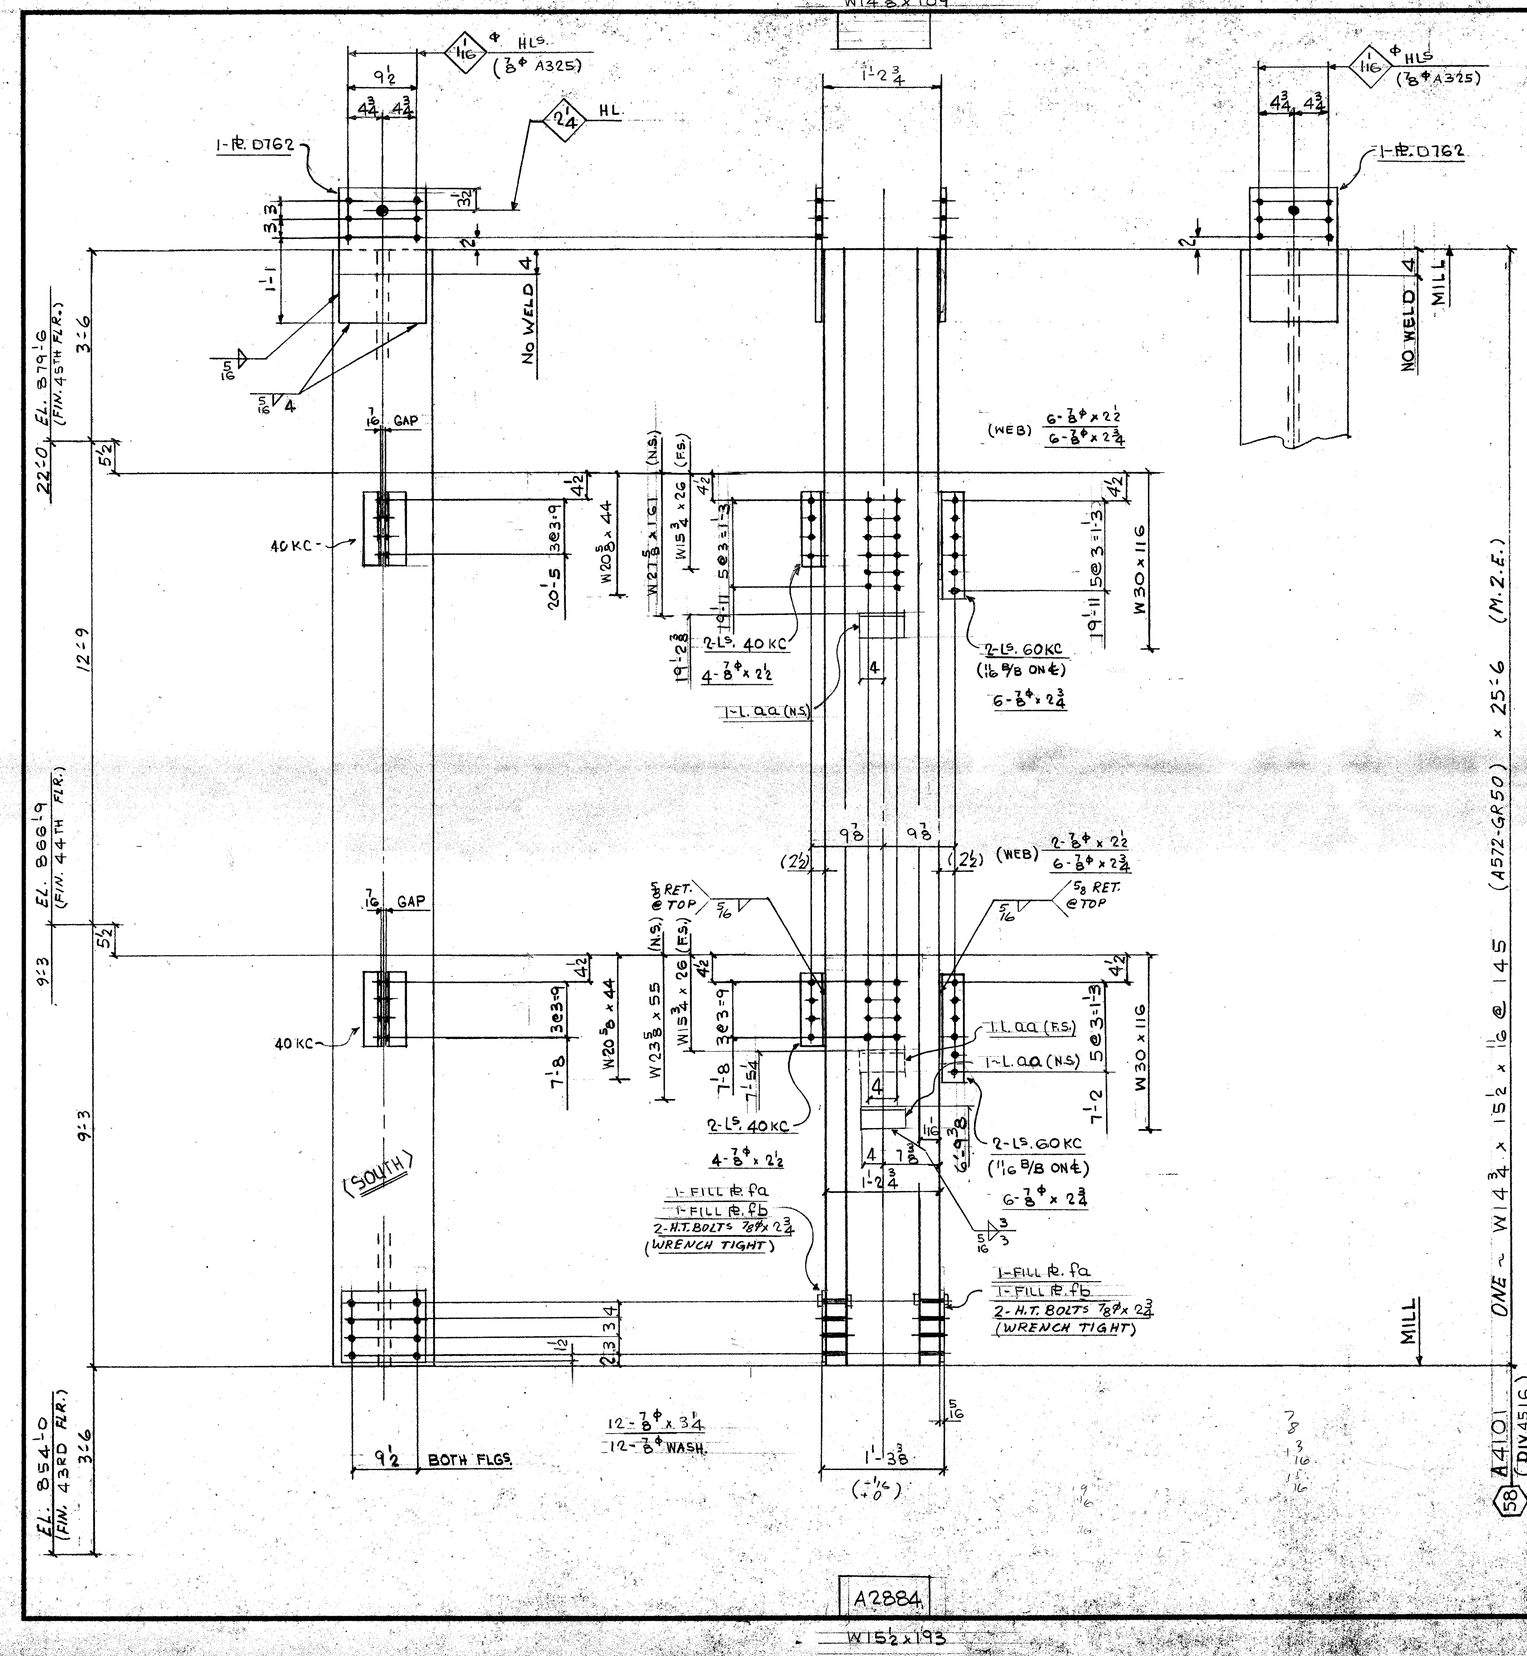


A2884

W15 1/2 x 193

FIELD BOLTS:

16 - 7/8φ (A325F) x 2 1/2
24 - x 2 3/4
12 - x 3 1/4

12 - 7/8φ (A325) WASH.

DIM'S SHOWN IN BRACKETS ARE BASED ON ACCURATE COL SIZES.

SHOP SCRIBE VISIBLE C/L ON BOTH FLGS & B/S WEB TOP & BOTT.

MAT'L G40.21 - 44W U/N
E70 SERIES ELECTRODES
REF. DWG.S E44/45
E118, 901, 9171.

BILL OF MATERIAL

LINE	CODE	COMMX SHIP DIVN.	PIECE MARKS MAIN MAT'L.	PIECE MARKS DETAIL MAT'L.	NO. OF PIECES	MATERIAL DESCRIPTION PL	WIDTH Inch	WIDTH 16th	X PLATE ONLY	THK. In.	THK. 16th	GRADE CODE	DIST	FINISHED LENGTH Feet	FINISHED LENGTH In.	FINISHED LENGTH 16th	PAGE	LINE	REMARKS
01				F001															
02																			
03				40KC	4	L	4	x	3 x 3/8			44W			11	8			
04				60KC	4										15	8			
05				AA	3	L	4	x	4 x 1/2						0	0			PLAIN
06																			
07				D762	2	PL	12	8	x		06	44W			19	0			
08				FA	2	L	12	8	x		03				11	0			
09				FB	2	L	12	8	x		02				11	0			
10					4	HT BOLT 7/8 x 2 3/4						325							
11																			
12					1	LF	5/16								13	0			
13																			
14																			
15			4516	A4101		1			W14 x 145			A572GR50		25	6	0	1	43	M.2.E.
16																			
17																			
26			TOTAL		24				TOTAL			42							1-OF-1
01																			
02																			
03																			
08																			
09																			
26			TOTAL						TOTAL										

Nov 26/85

REV.				
1	DATE	BY	SPEC. AS NOTED	
2	DATE	BY	HOLES 15/16φ U/N	
3	DATE	BY	FINISH NONE	

FRANKEL STEEL LIMITED
220 ATTWELL DRIVE, UNIT 1, REXDALE, ONTARIO M9W 5B2

MADE 27	DATE	SQUAD
EC	SEP. /85	FR
CHK'D. 28 BF	DATE Nov. 19/85	

PROJECT: 7 WORLD TRADE CENTER
DETAIL: COLUMN 58 (23RD TIER)

CONTRACT 84-153 | DWG.No. 4101