
W14×90

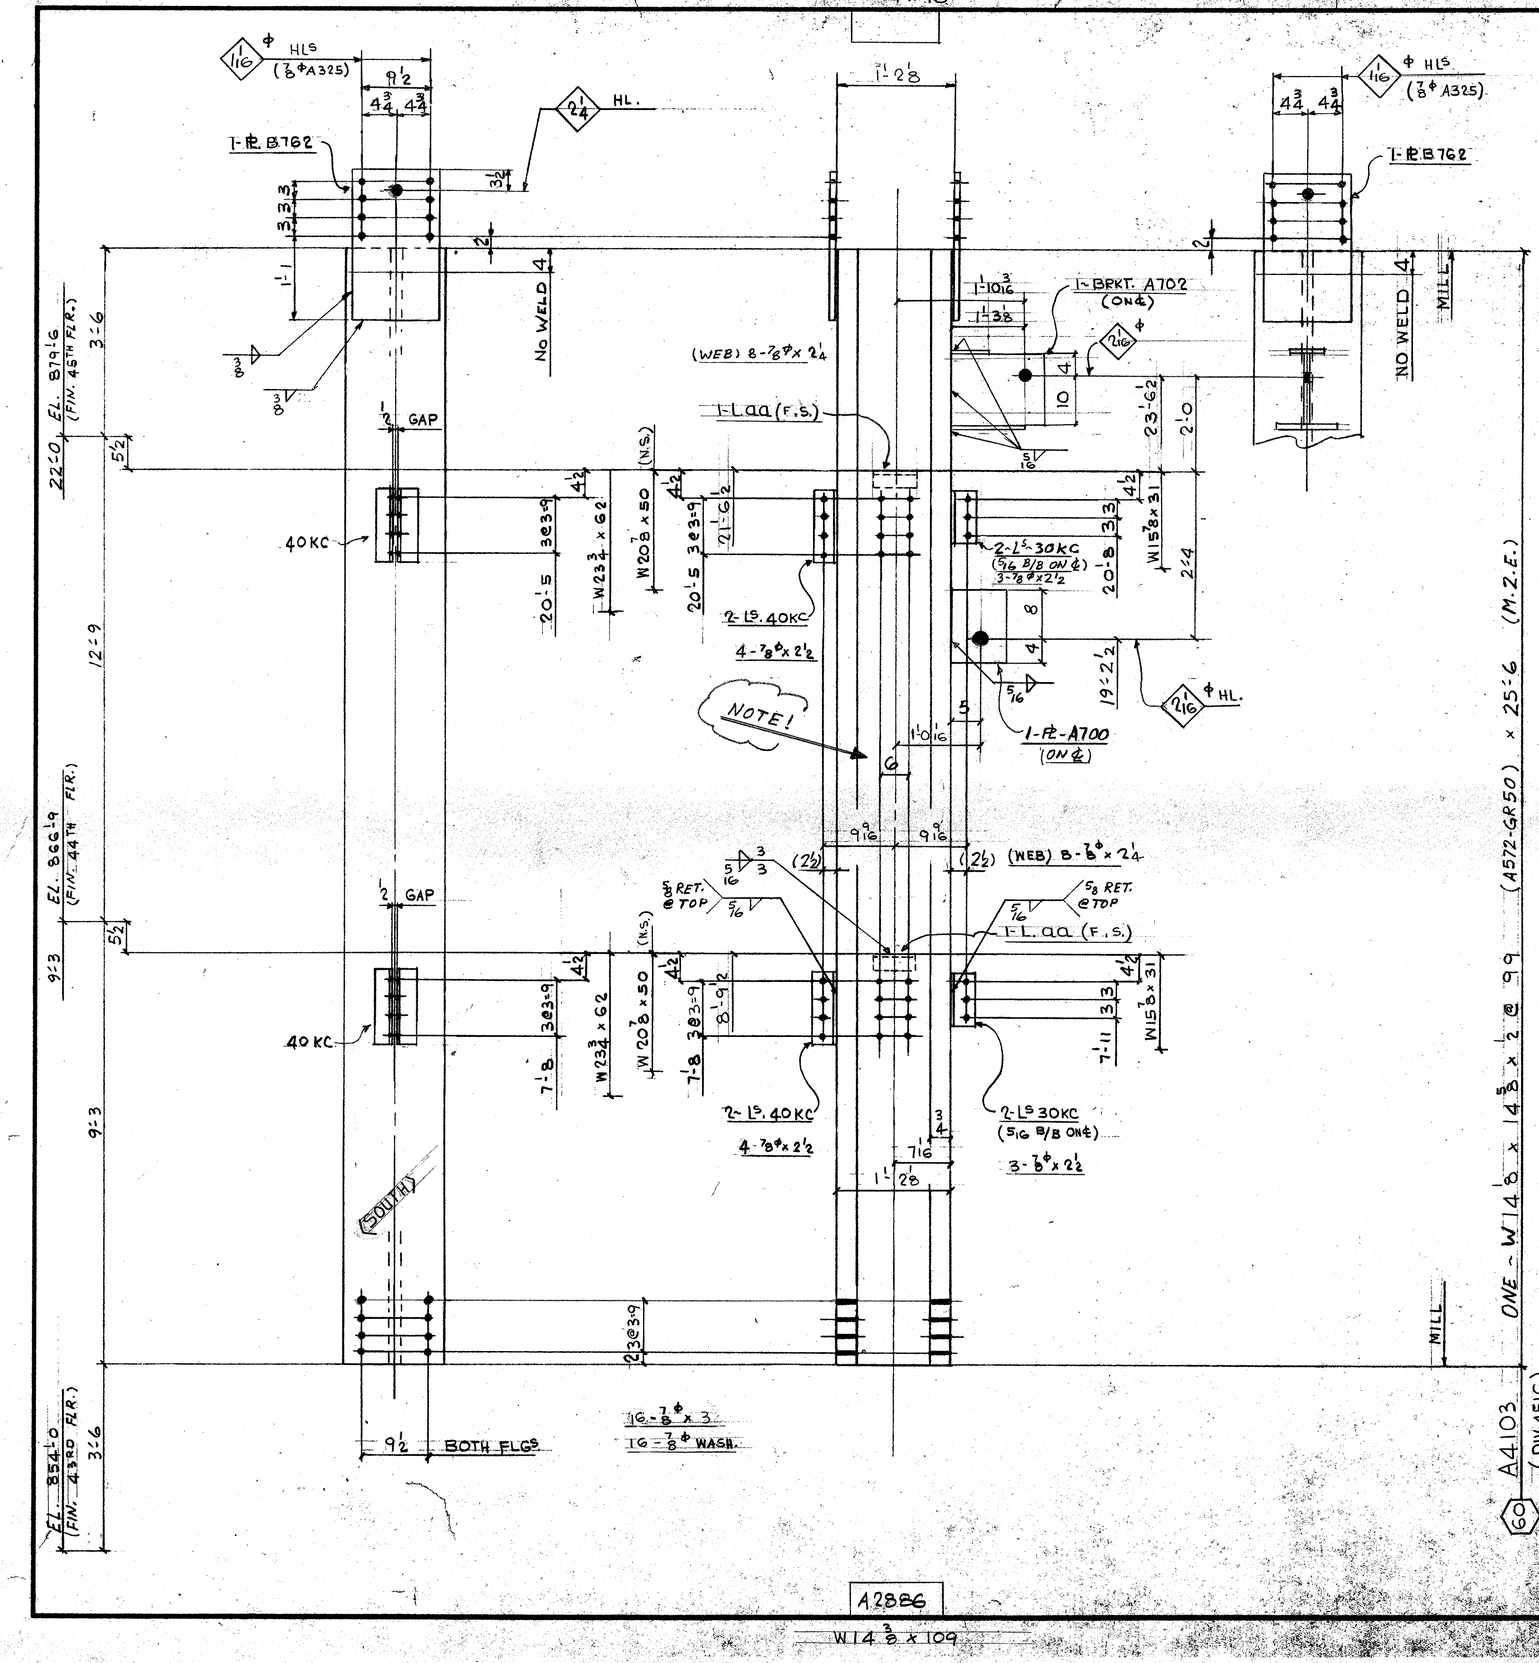

FIELD BOLTS:

14 - ⅞Φ(A325F) x 2½
16 - x 2¼
16 - x 3

16 - ⅞Φ(A325) WASH.

DIM'S SHOWN IN BRACKETS ARE BASED ON ACCURATE COL SIZES.

SHOP SCRIBE VISIBLE C/L ON BOTH FLGS & B/S WEB TOP & BOTT.

MAT'L G40·21-44W U/N
E70 SERIES ELECTRODES
REF. DWG.S E44/45 E50
E11B, 901, 9171

BILL OF MATERIAL

LINE	COMM'X SHIP DIVN.	PIECE MARKS MAIN MAT'L.	PIECE MARKS DETAIL MAT'L.	NO. OF PIECES	MATERIAL DESCRIPTION PL	WIDTH Inch	WIDTH 16th	X PLATE ONLY	THK. In.	THK. 16th	GRADE CODE	DOOR	FINISHED LENGTH Feet	FINISHED LENGTH In.	FINISHED LENGTH 16th	PAGE	LINE	REMARKS
01			F001															
02																		
03			30KC	4	L	4	x	3	x	3/8								
04			40KC	4							44W		0	8	8			
05			AA	2	L	3	x	3	x	3/8			0	11	8			
06													0	8	0			PLAIN
07			B1G2	2	PL	12	8	x			0	10						
08													2	0	0			
09																		
10	X	A700	1-PL	9	x	1	x	1'-0										
11	X	A702	1-BRACKET															
12				1	LF	5/16								15	0			
13				1	LF	3/8								4	0			
14																		
15	4516	A4103		1		W14	x	99			A572GR50		25	6	0	174	5	M.2.E
16																		
17																		
26		TOTAL	16						TOTAL				46					1-OF-1

01																		
02																		
26		TOTAL							TOTAL									

Nov 26/85

REV.			
1	DATE	BY	
2	DATE	BY	
3	DATE	BY	

SPEC. AS NOTED
HOLES 15/16Φ U/N
FINISH NONE

FRANKEL STEEL LIMITED
220 ATTWELL DRIVE, UNIT 1, REXDALE, ONTARIO M9W 5B2

MADE 27		DATE	SQUAD
	EC	SEP /85	FR
CHK'D. 28	BF	DATE Nov. 19/85	

PROJECT: 7 WORLD TRADE CENTER
DETAIL: COLUMN 60 (23RD TIER)

CONTRACT 84-153
DWG.No. 4103

A2886
W14⅜x109