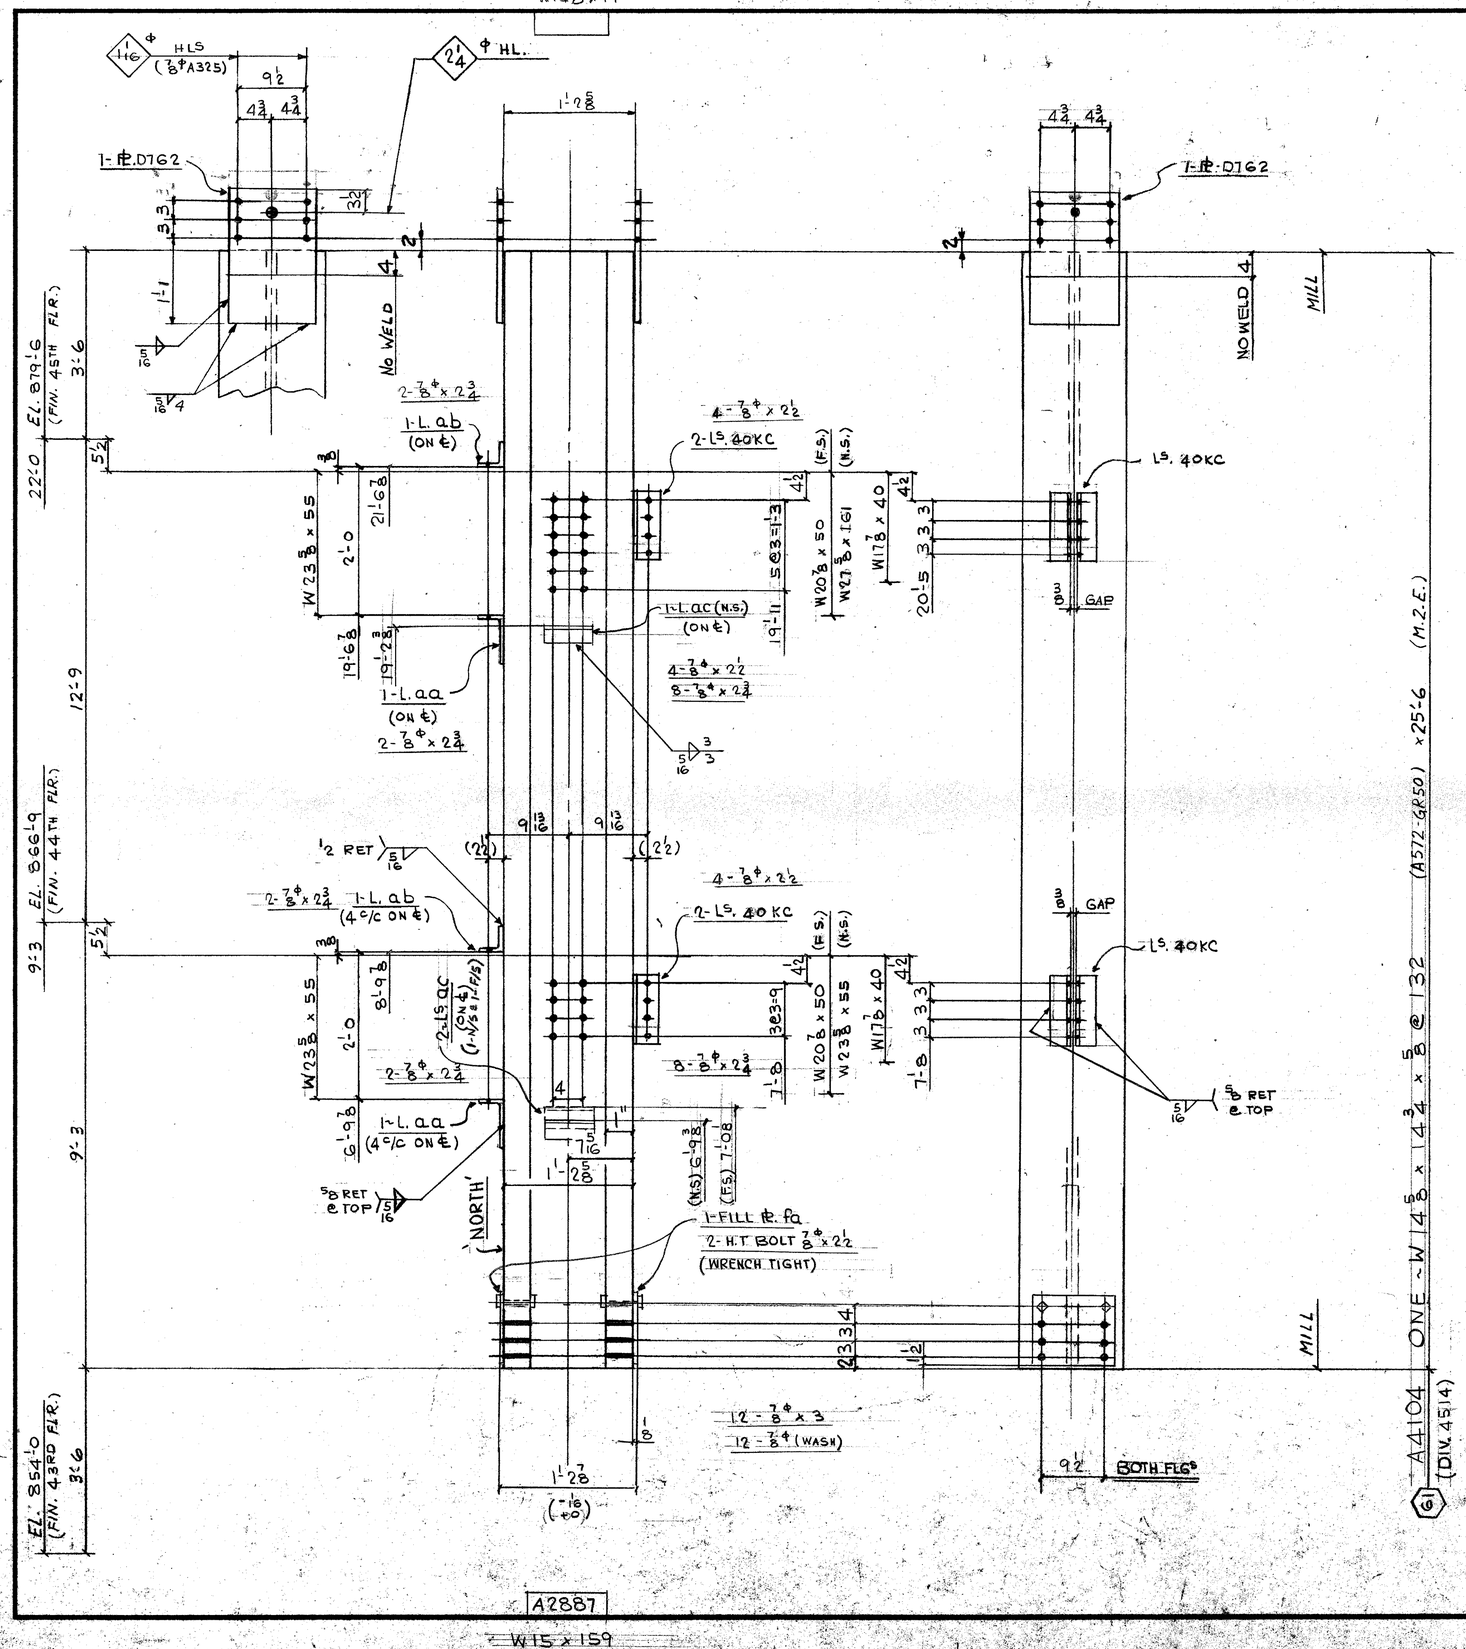


FIELD BOLTS:

12 - ⅞ϕ (A325F) x 2½
24 ~ x 2¾
12 ~ x 3
12 - ⅞ϕ (A325) WASH.

DIM'S SHOWN IN BRACKETS ARE BASED ON ACCURATE COL SIZES.

SHOP SCRIBE VISIBLE C/L ON BOTH FLGS & B/S WEB TOP & BOTT.

MAT'L G40·21-44W U/N
E70 SERIES ELECTRODES
REF. DWG. E 44/45, E118
901, 9171, 9174

BILL OF MATERIAL

LINE	CODED	COMM'X SHIP DIVN.	PIECE MARKS MAIN MAT'L.	PIECE MARKS DETAIL MAT'L.	NO. OF PIECES	MATERIAL DESCRIPTION PL	WIDTH Inch	WIDTH 16th	X PLATE ONLY	THK. In.	THK. 16th	GRADE CODE	DSGR	FINISHED LENGTH Feet	FINISHED LENGTH In.	FINISHED LENGTH 16th	PAGE	LINE	REMARKS
01				F001															
02																			
03			40KC		4	L	4		x 3 x ⅜			44W		0	11	8			
04			AA		2	L	8		x 4 x ¼					0	8	0			
05			AB		2	L	4		x 4 x ⅜					0	7	8			
06			AC		3	L	4		x 4 x ½			⊥		0	8	0			PLAIN
07																			
08			DT62		2	PL	12	8	x		06	44W		1	9	0			
09			FA		2	L	12	8	x		02	⊥		1	11	0			
10																			
11					4	HT BOLT ⅞ x 2½													
12																			
13					1	LF 5/16									12	0			
14																			
15																			
16																			
17																			
18			4514 A4104		1	W 14 x 132						A572GR50		25	6	0	174	13	M.E.
19																			
20																			
21																			
22																			
23																			
24																			
25																			
26			TOTAL		22							TOTAL		39					1-OF-1

01																			
02																			
26			TOTAL									TOTAL							

REV.					
1	DATE	BY	SPEC.	AS NOTED	
2	DATE	BY	HOLES	15/16ϕ U/N	
3	DATE	BY	FINISH	NONE	

MADE BY EC — DATE SEP '85 — SQUAD FR
CHK'D BY BF — DATE Nov 19 '85

FRANKEL STEEL LIMITED
220 ATTWELL DRIVE, UNIT 1, REXDALE, ONTARIO M9W 5B2

PROJECT: 7 WORLD TRADE CENTER — CONTRACT 84-153 — DWG. No. 4104
DETAIL: COLUMN (61) (23RD TIER)

Nov 26/85