

W14 x 90

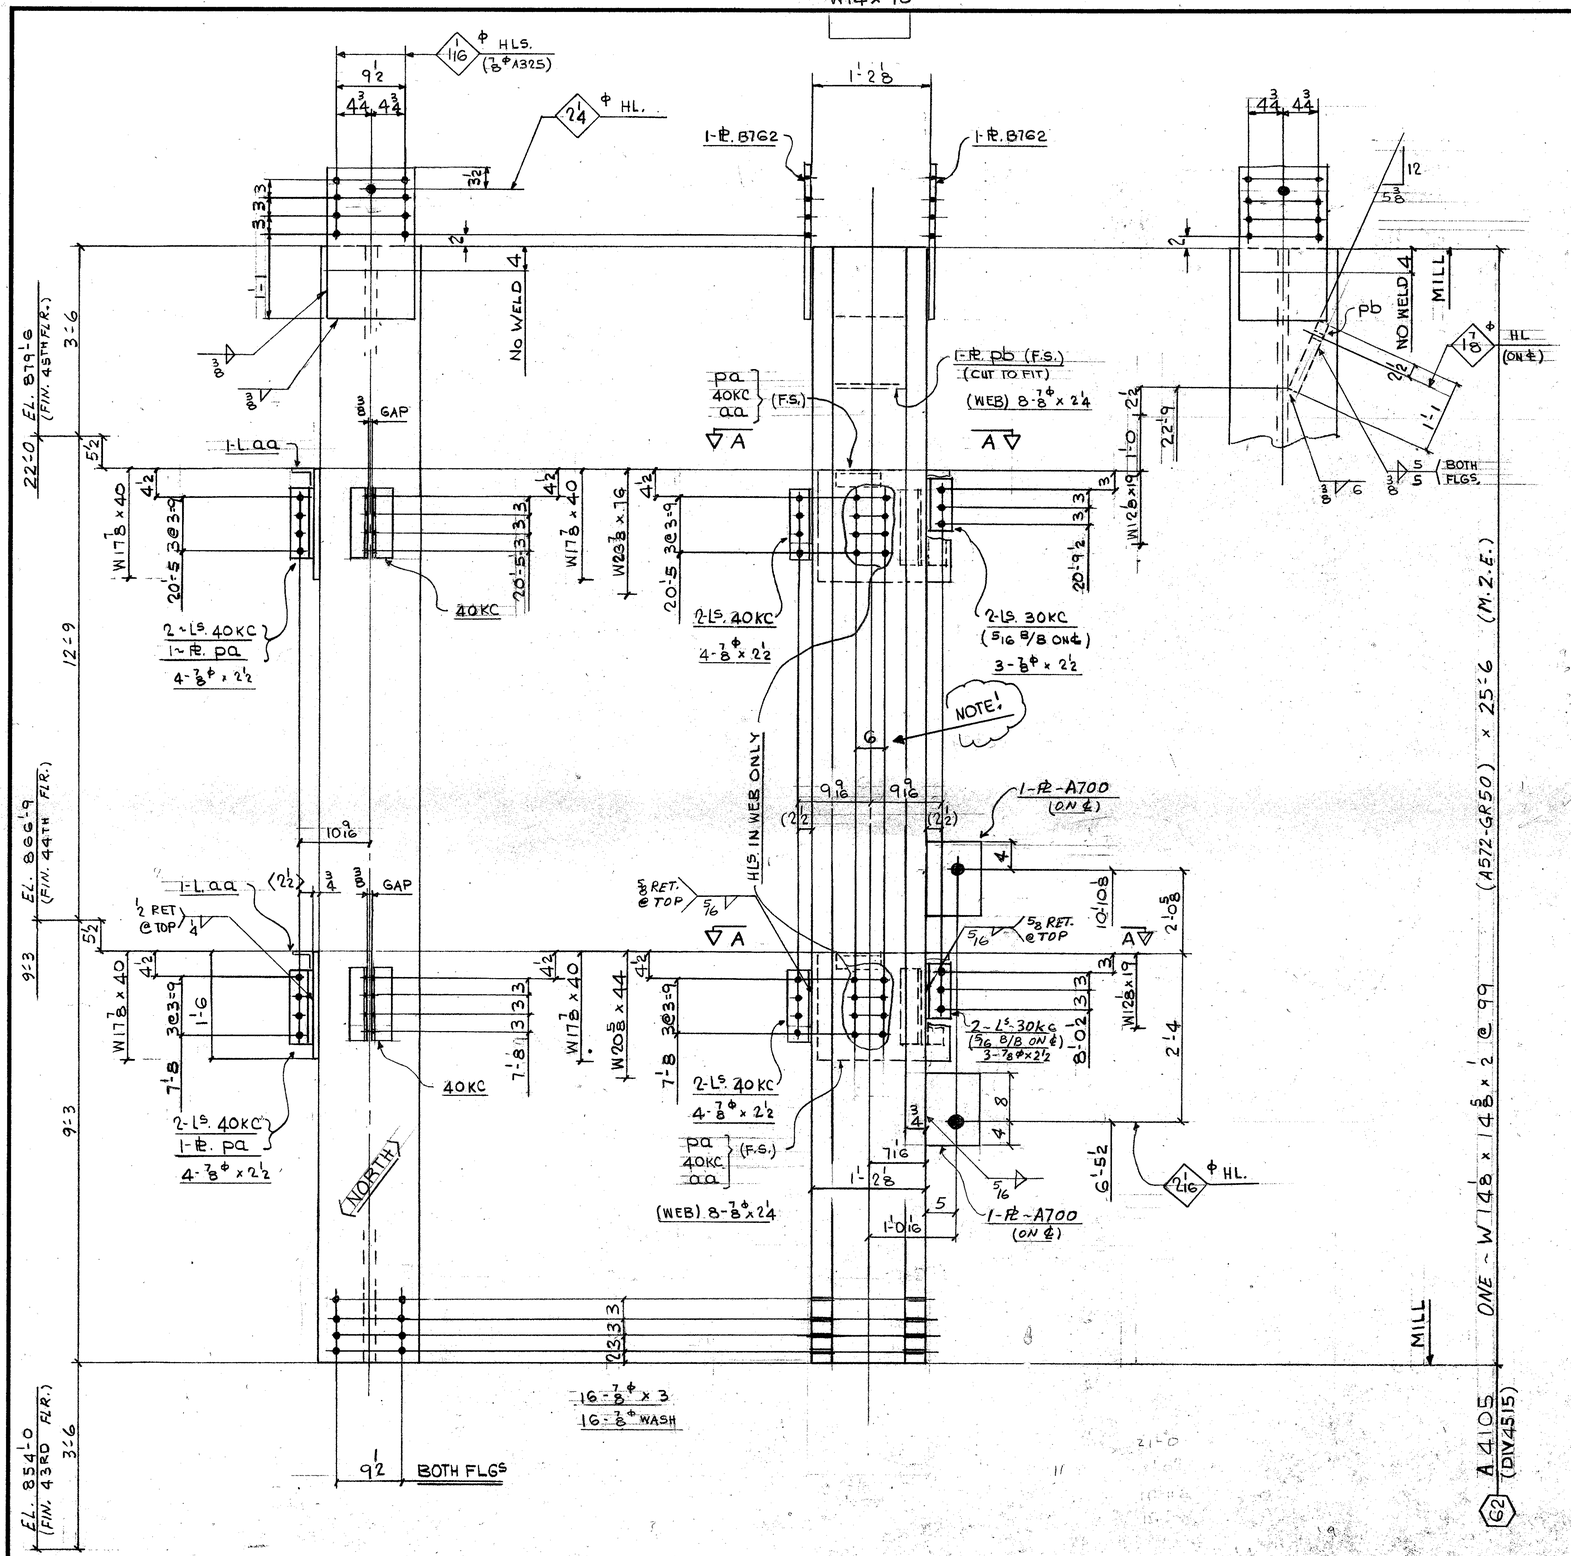

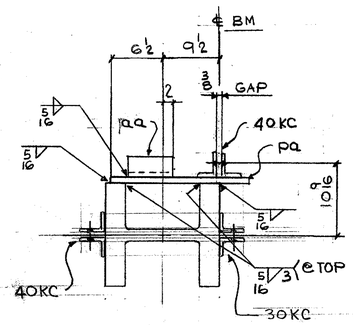

SECT. A-A

FIELD BOLTS:

22 - 7/8ϕ (A325F) x 2½
16 [x 2'4
16 [x 3.
16 - 7/8ϕ (A325) WASH.

DIM'S SHOWN IN BRACKETS ARE BASED ON ACCURATE COL SIZES.

SHOP SCRIBE VISIBLE C/L ON BOTH FLGS & B/S WEB TOP & BOTT.

MAT'L G40.21-44W U/N
E70 SERIES ELECTRODES
REF. DWG.S E44/45
901, E59, E118, 9171, 9176

BILL OF MATERIAL

LINE	CC OD STE	COMMX SHIP DIVN.	PIECE MARKS MAIN MAT'L.	PIECE MARKS DETAIL MAT'L.	NO. OF PIECES	MATERIAL DESCRIPTION PL	WIDTH Inch	WIDTH 16th	X PLATE ONLY	THK. In.	THK. 16th	GRADE CODE	DOOR	FINISHED LENGTH Feet	FINISHED LENGTH In.	FINISHED LENGTH 16th	PAGE	LINE	REMARKS
01				F001	1														
02																			
03				30KC	4	L	4	x 3 x	3/8			44W			0	8	8		
04				40KC	8										0	11	8		
05				AA	2	L	3	x 3 x	3/8						0	6	0		PLAIN
06																			
07				B762	2	PL	12	8 x		0	10	44W			2	0	0		
08				PA	2	L	18	0 x		0	12				1	7	8		
09				PB	1	L	12	8 x		1	12				1	4	0		CUT TO FIT
10																			
11																			
12	X		A700	2-PL 9 x 1 x 1'-0															
13																			
14					1	LF	5/16								19	0	0		
15					1	LF	1/4								4	0	0		
16					1	LF	3/8								4	0	0		
17																			
18																			
19																			
20			4515	A4105	1	W	14 x 99					A572GR50		25	6	0	174	5	M.2.E.
21																			
22																			
23																			
24																			
25																			
26			TOTAL		24				TOTAL					56					1-OF-1

01																			
02																			
26			TOTAL						TOTAL										

REV.				
R E V.	1 DATE	BY	SPEC. AS NOTED	
	2 DATE	BY	HOLES 15/16ϕ U/N	
	3 DATE	BY	FINISH NONE	

Nov 26/85

FRANKEL STEEL LIMITED
220 ATTWELL DRIVE, UNIT 1, REXDALE, ONTARIO M9W 5B2

MADE 27	DATE SEP 85	SQUAD	PROJECT: 7 WORLD TRADE CENTER	CONTRACT	DWG.No.
CHK'D 28 BF	DATE Nov. 19/85	FR	DETAIL: COLUMN (62) (23RD TIER)	84-153	4105

A2888

W14 3/8 x 109