


W14×90

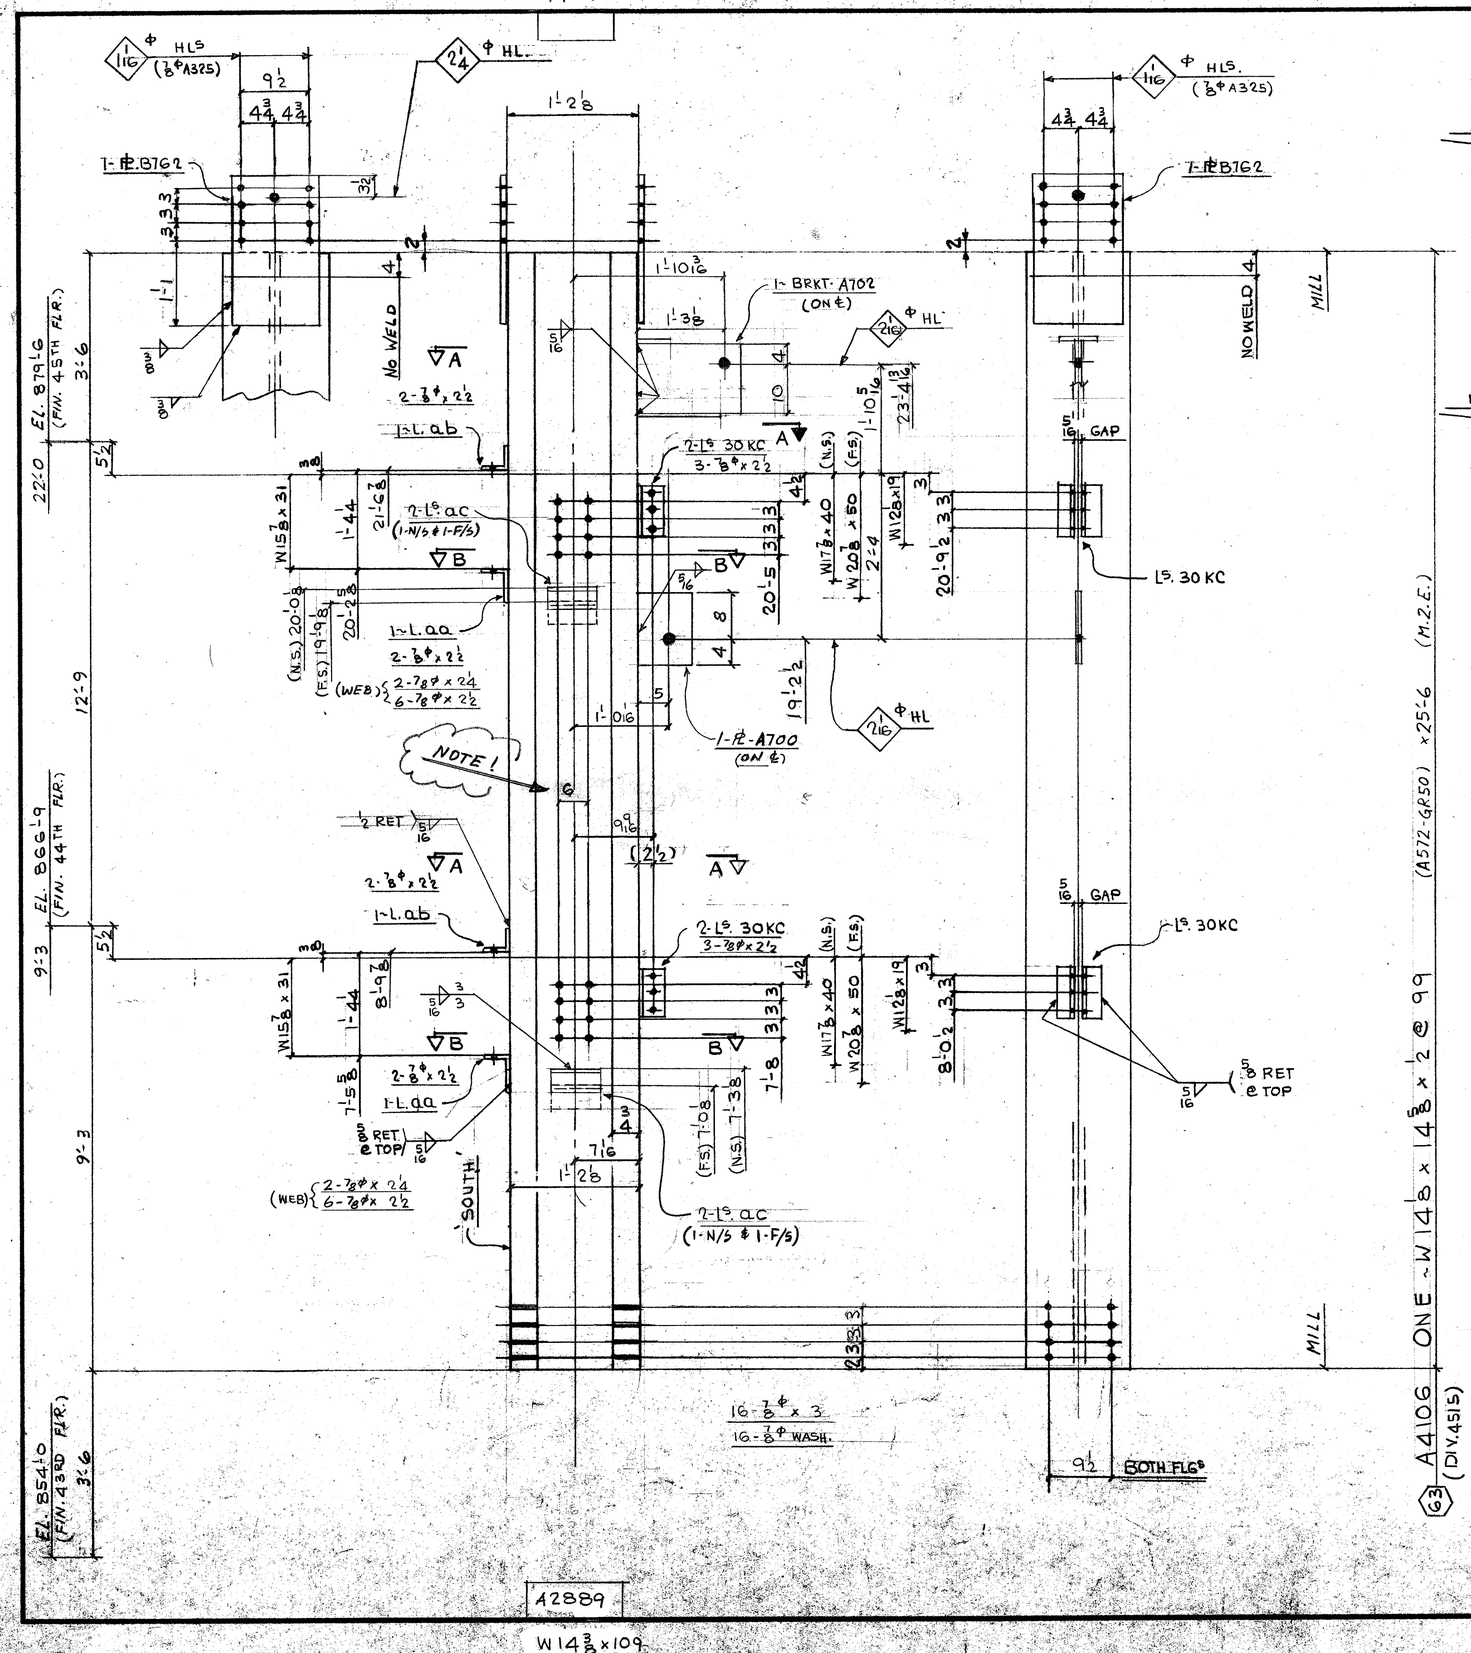

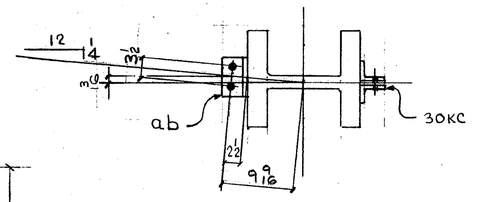

SECT. A-A

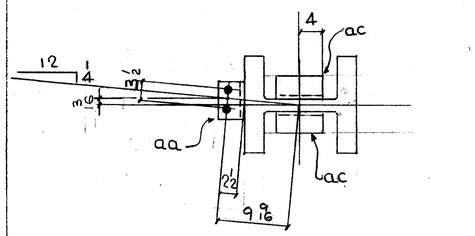

SECT. B-B

FIELD BOLTS:

4 7/8Φ (A325F) x 2 1/4

26 x 2 1/2

16 - x 3

16 - 7/8Φ (A325) WASH.

DIM'S SHOWN IN BRACKETS ARE BASED ON ACCURATE COL SIZES.

SHOP SCRIBE VISIBLE C/L ON BOTH FLGS & B/S WEB TOP & BOTT.

MAT'L G40·21-44W U/N
E70 SERIES ELECTRODES
REF. DWG. E44/45, E50, E118
901, 9171, 9174

BILL OF MATERIAL

LINE	CODE	COMMX SHIP DIVN.	PIECE MARKS MAIN MAT'L.	PIECE MARKS DETAIL MAT'L.	NO. OF PIECES	MATERIAL DESCRIPTION PL	WIDTH Inch	WIDTH 16th	X PLATE ONLY	THK. In.	THK. 16th	GRADE CODE	D S O R	FINISHED LENGTH Feet	FINISHED LENGTH In.	FINISHED LENGTH 16th	PAGE	LINE	REMARKS
01				F001															
02																			
03				30KC	4	L	4	×	3 × 3/8			44W		0	8	8			
04				A1	2	L	8	×	4 × 3/4					0	8	0			
05				AB	2	L	4	×	4 × 3/8					0	7	8			
06				AC	4	L	4	×	4 × 1/2					0	8	0			PLAIN
07				B1G2	2	PL	12	8	X			44W		2	0	0			
08																			
09		X	A700	1-PL 9 × 1 × 1'-0															
10																			
11		X	A702	1-BRACKET															
12						L	F	5/16						1	4	0			
13						L	F	3/8						4	0	0			
14																			
15																			
16																			
17		4515	A4106		1				W14×99			A572GR50		25	6	0	114	1	M.E.E.
18																			
19																			
20																			
21																			
22																			
23																			
24																			
25																			
26			TOTAL		18				TOTAL			45					1-OF-1		

01																			
02																			
26			TOTAL						TOTAL										

Nov 26/85

REV				
1	DATE	BY	SPEC.	AS NOTED
2	DATE	BY	HOLES	15/16Φ U/N
3	DATE	BY	FINISH	NONE

FRANKEL STEEL LIMITED
220 ATTWELL DRIVE, UNIT 1, REXDALE, ONTARIO M9W 5B2

MADE 27	CHK'D 28	DATE	SQUAD	PROJECT	CONTRACT	DWG.No.
EC	BP	SEPT/85 LATE NOV. 19/85	FR	7 WORLD TRADE CENTER	84-153	4106

DETAIL: COLUMN (63) (23RD TIER)