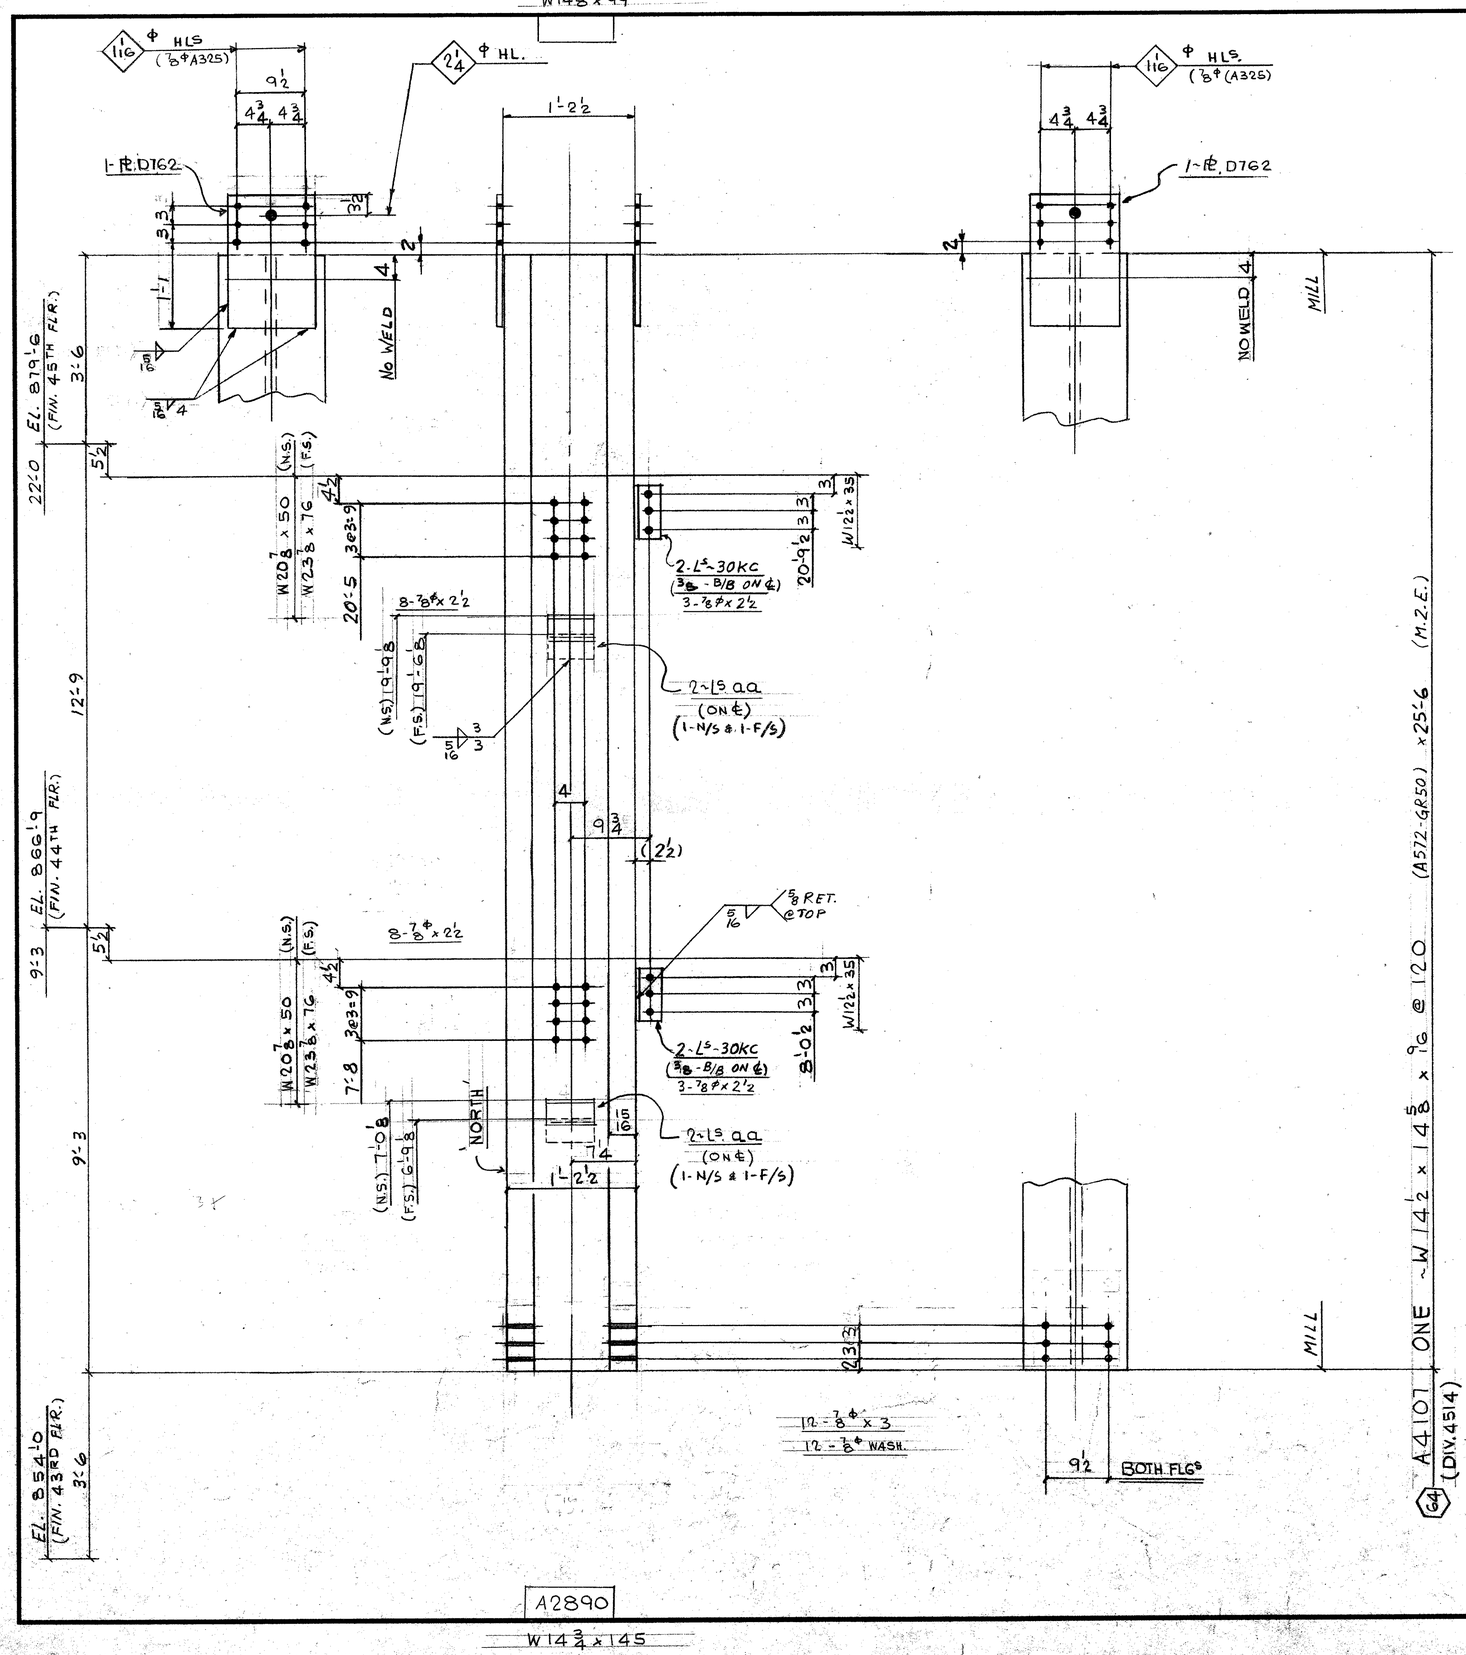


A2890

W14 3/4 x 145

FIELD BOLTS

22 - 7/8Φ (A325-F) x 2 1/2

12 - ⊥ x 3

12 - 7/8Φ (A325) WASH.

DIM'S SHOWN IN BRACKETS ARE BASED ON ACCURATE COL SIZES.

SHOP SCRIBE VISIBLE C/L ON BOTH FLGS & B/S WEB TOP & BOTT.

MAT'L G40·21-44W U/N
E70 SERIES ELECTRODES
REF. DWG. E 44/45, E118, 901, 917 I.

BILL OF MATERIAL

LINE	COOD E	COMM'X SHIP DIVN.	PIECE MARKS MAIN MAT'L.	PIECE MARKS DETAIL MAT'L.	NO. OF PIECES	MATERIAL DESCRIPTION PL	WIDTH Inch	WIDTH 16th	X PLATE ONLY	THK. In.	THK. 16th	GRADE CODE	DOOR	FINISHED LENGTH Feet	FINISHED LENGTH In.	FINISHED LENGTH 16th	PAGE	LINE	REMARKS
01					F001														
02																			
03				30KC	4	L	4	x 3 x	3/8			44W		0	8	8			
04				AA	4	L	4	x 4 x	1/2			L		0	8	0			PLAIN
05																			
06				@762	2	PL	1	8	x		06	44W		1	9	0			
07																			
08																			
09																			
10																			
11																			
12					1	IF	5	16						8	0	0			
13																			
14																			
15																			
16																			
17			4514 A4107		1		W14 x 120					A572GR50		25	6	0	1749	M.2.E.	
18																			
19																			
20																			
21																			
22																			
23																			
24																			
25																			
26			TOTAL		13							TOTAL				34			1-OF-1

01																			
02																			
26			TOTAL									TOTAL							

Nov 26/85

REV.			
1	DATE	BY	
2	DATE	BY	
3	DATE	BY	

SPEC. AS NOTED
HOLES 15/16Φ U/N
FINISH NONE

FRANKEL STEEL LIMITED
220 ATTWELL DRIVE, UNIT 1, REXDALE, ONTARIO M9W 5B2

MADE 27	EC	DATE SEP./85	SQUAD FR
CHK'D 28	BF	DATE Nov 19/85	

PROJECT: 7 WORLD TRADE CENTER
DETAIL: COLUMN (64) (23RD TIER)
CONTRACT 84-153
DWG.No. 4107