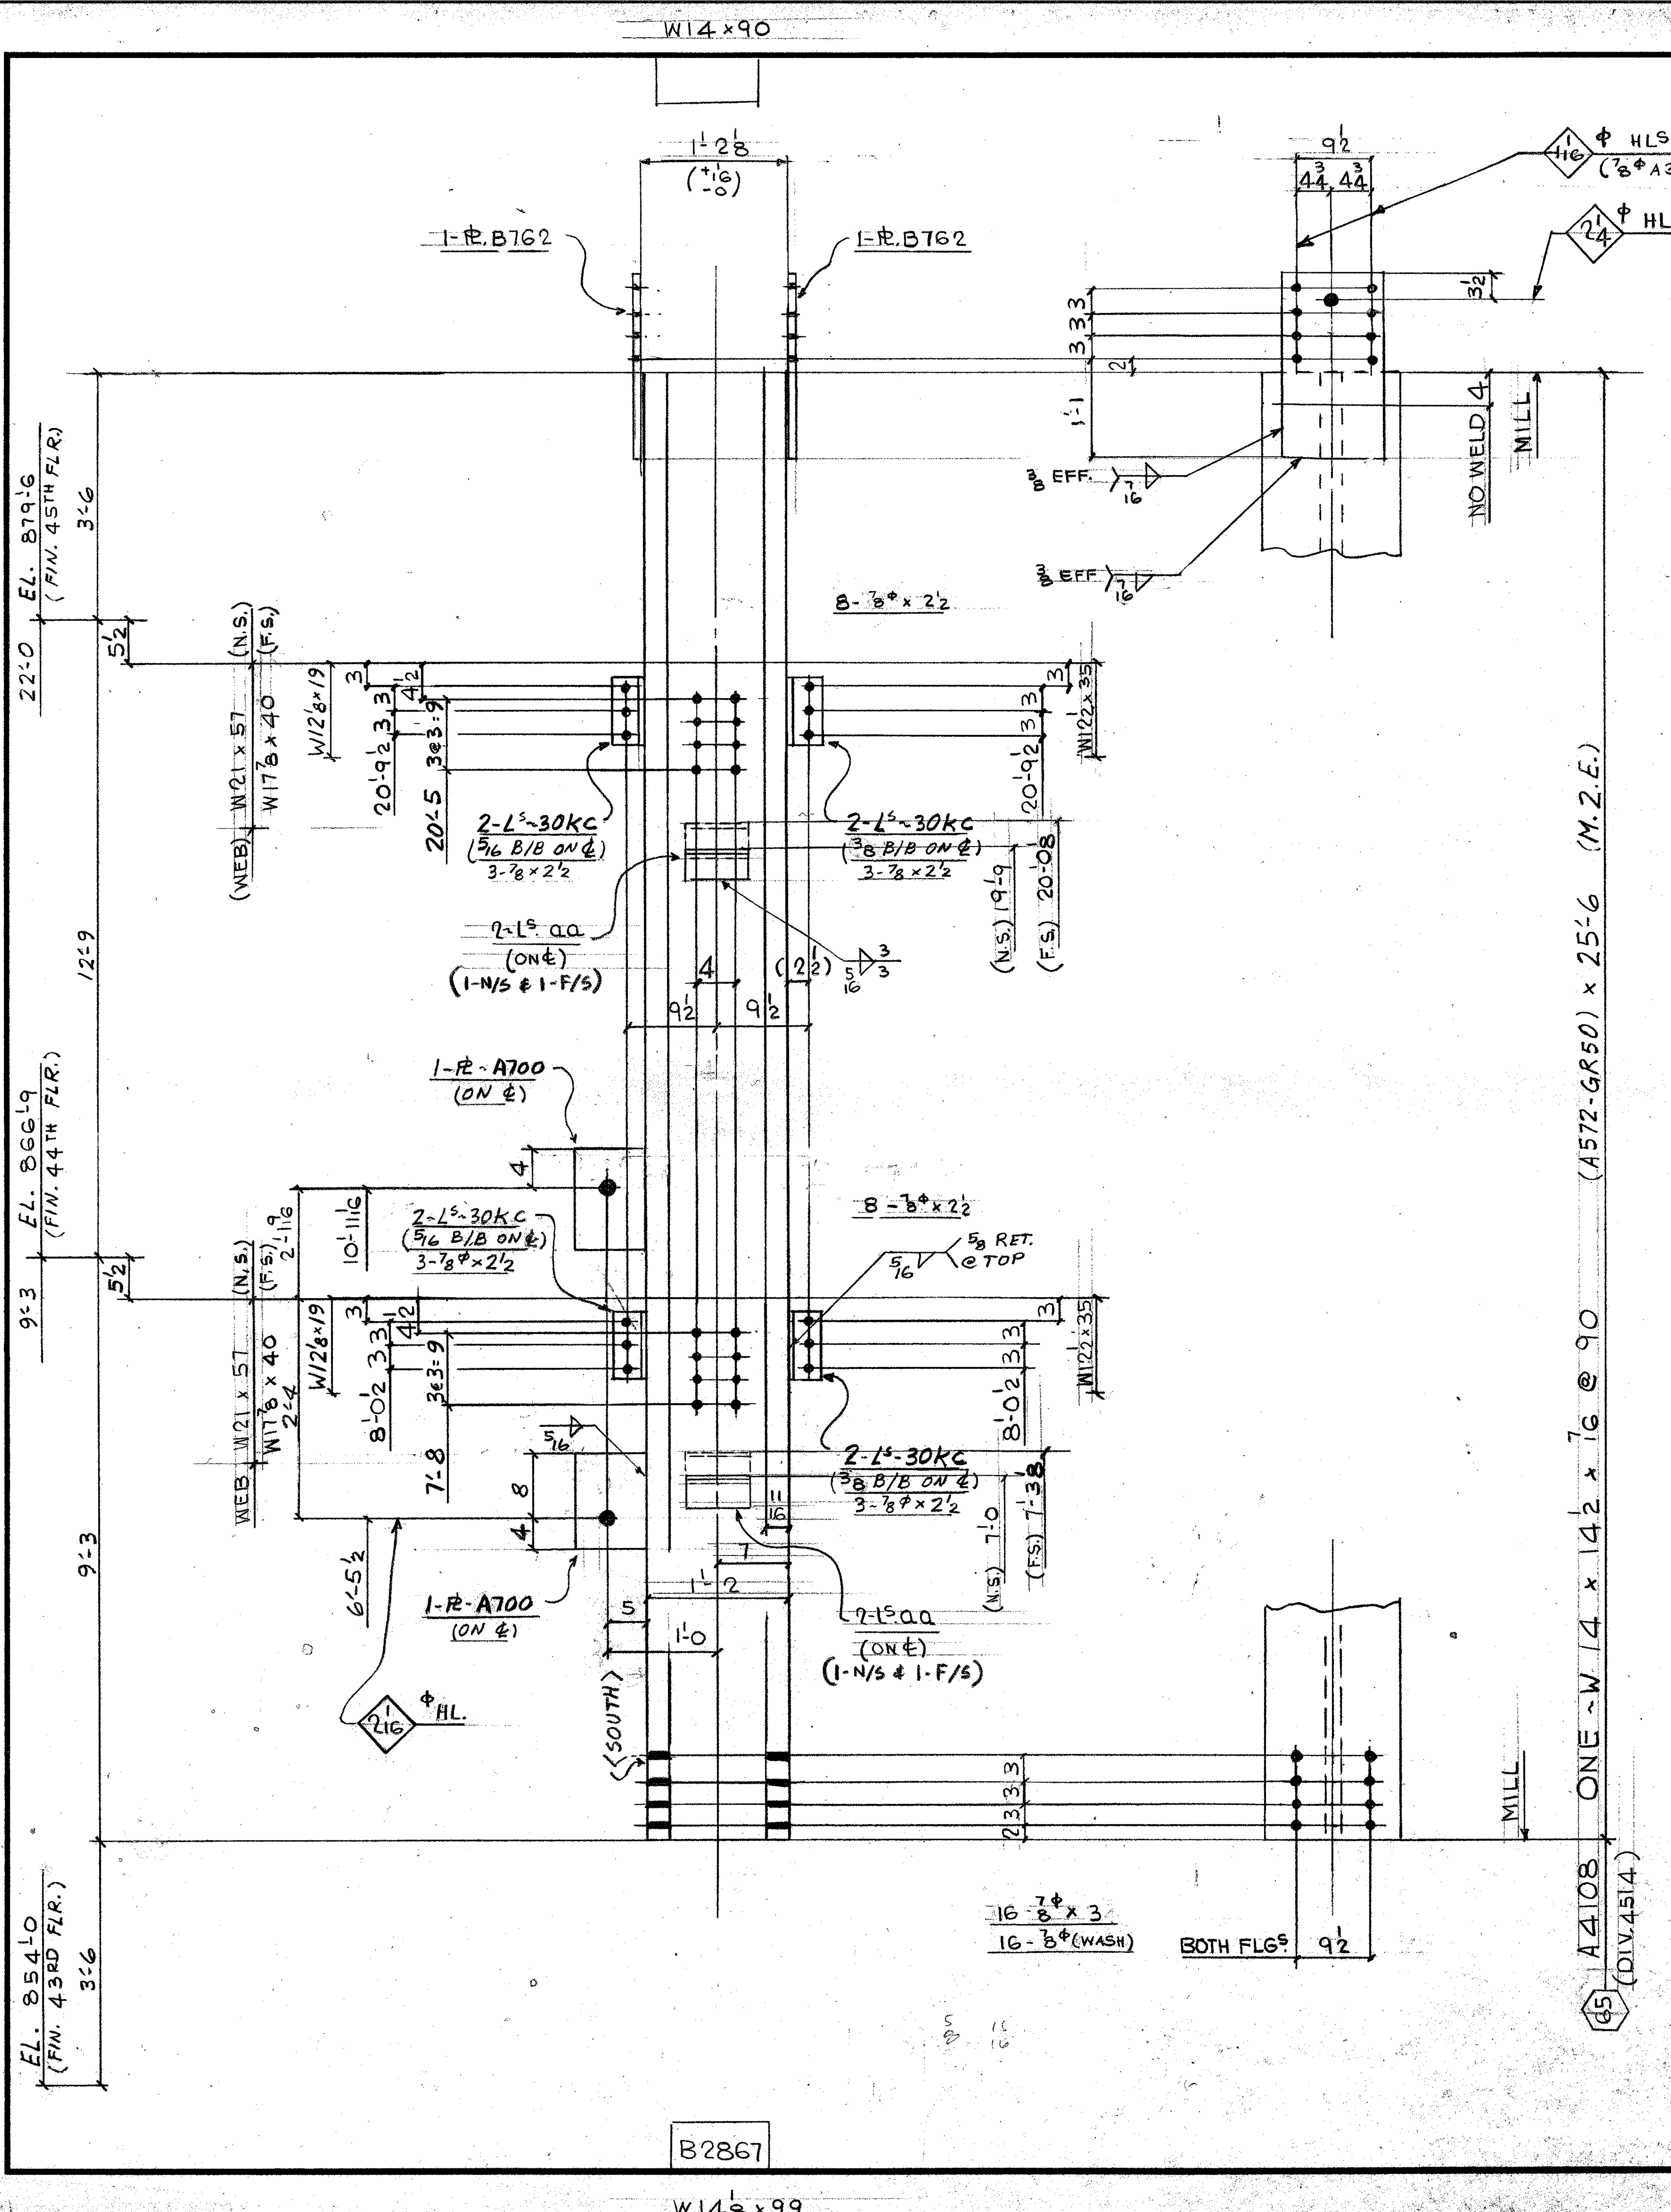


FIELD BOLTS:

28 - 7/8Φ (A325F) × 2 1/2

16 - 〃 × 3

16 - 7/8Φ (A325) WASH

DIM'S SHOWN IN BRACKETS ARE BASED ON ACCURATE COL SIZES.

SHOP SCRIBE VISIBLE C/L ON BOTH FLGS & B/S WEB TOP & BOTT.

MAT'L G40·21-44W U/N

E70 SERIES ELECTRODES

REF. DWG. E44/45

E50, E118, 901, 9171

BILL OF MATERIAL

LINE	COST	CODE	COMMX SHIP DIVN.	PIECE MARKS MAIN MAT'L	PIECE MARKS DETAIL MAT'L	NO. OF PIECES	PL	WIDTH Inch	WIDTH 16th	X PLATE ONLY	THK. In.	THK. 16th	GRADE CODE	DSOR	FINISHED LENGTH Feet	In.	16th	PAGE	LINE	REMARKS
01						F001														
02																				
03					30KC	8	L	4	×	3 × 3/8			44W		0	8	8			
04					AA	4	L	4	×	4 × 1/2			⊥		0	8	0			PLAIN
05																				
06					B762	2	Pl	12	8	X	0	10	44W		2	0	0			
07																				
08			X	A700	2-PL	9 ×	1	× 1'-0												
09																				
10						1		1F	5/16						13	0	0			
11						1		1F	3/8						4	0	0			
12																				
13																				
14																				
15			4514	A4108		1		W	14	× 90			A572GR50		25	6	0	174	11	M.2.E.
16																				
17																				
26					TOTAL	18							TOTAL		44					1-OF-1
01																				
02																				
26					TOTAL								TOTAL							Nov 26/85

REV.			SPEC.	AS NOTED
1	DATE	BY	HOLES	15/16Φ U/N
2	DATE	BY	FINISH	NONE
3	DATE	BY		

FRANKEL STEEL LIMITED

220 ATTWELL DRIVE, UNIT 1, REXDALE, ONTARIO M9W 5B2

MADE 27	EC	DATE SEP /85	SQUAD FR	PROJECT: 7 WORLD TRADE CENTER	CONTRACT 84-153	DWG.No. 4108
CHK'D. 28	BF	DATE Nov. 19/85		DETAIL: COLUMN (65) (23RD TIER)		