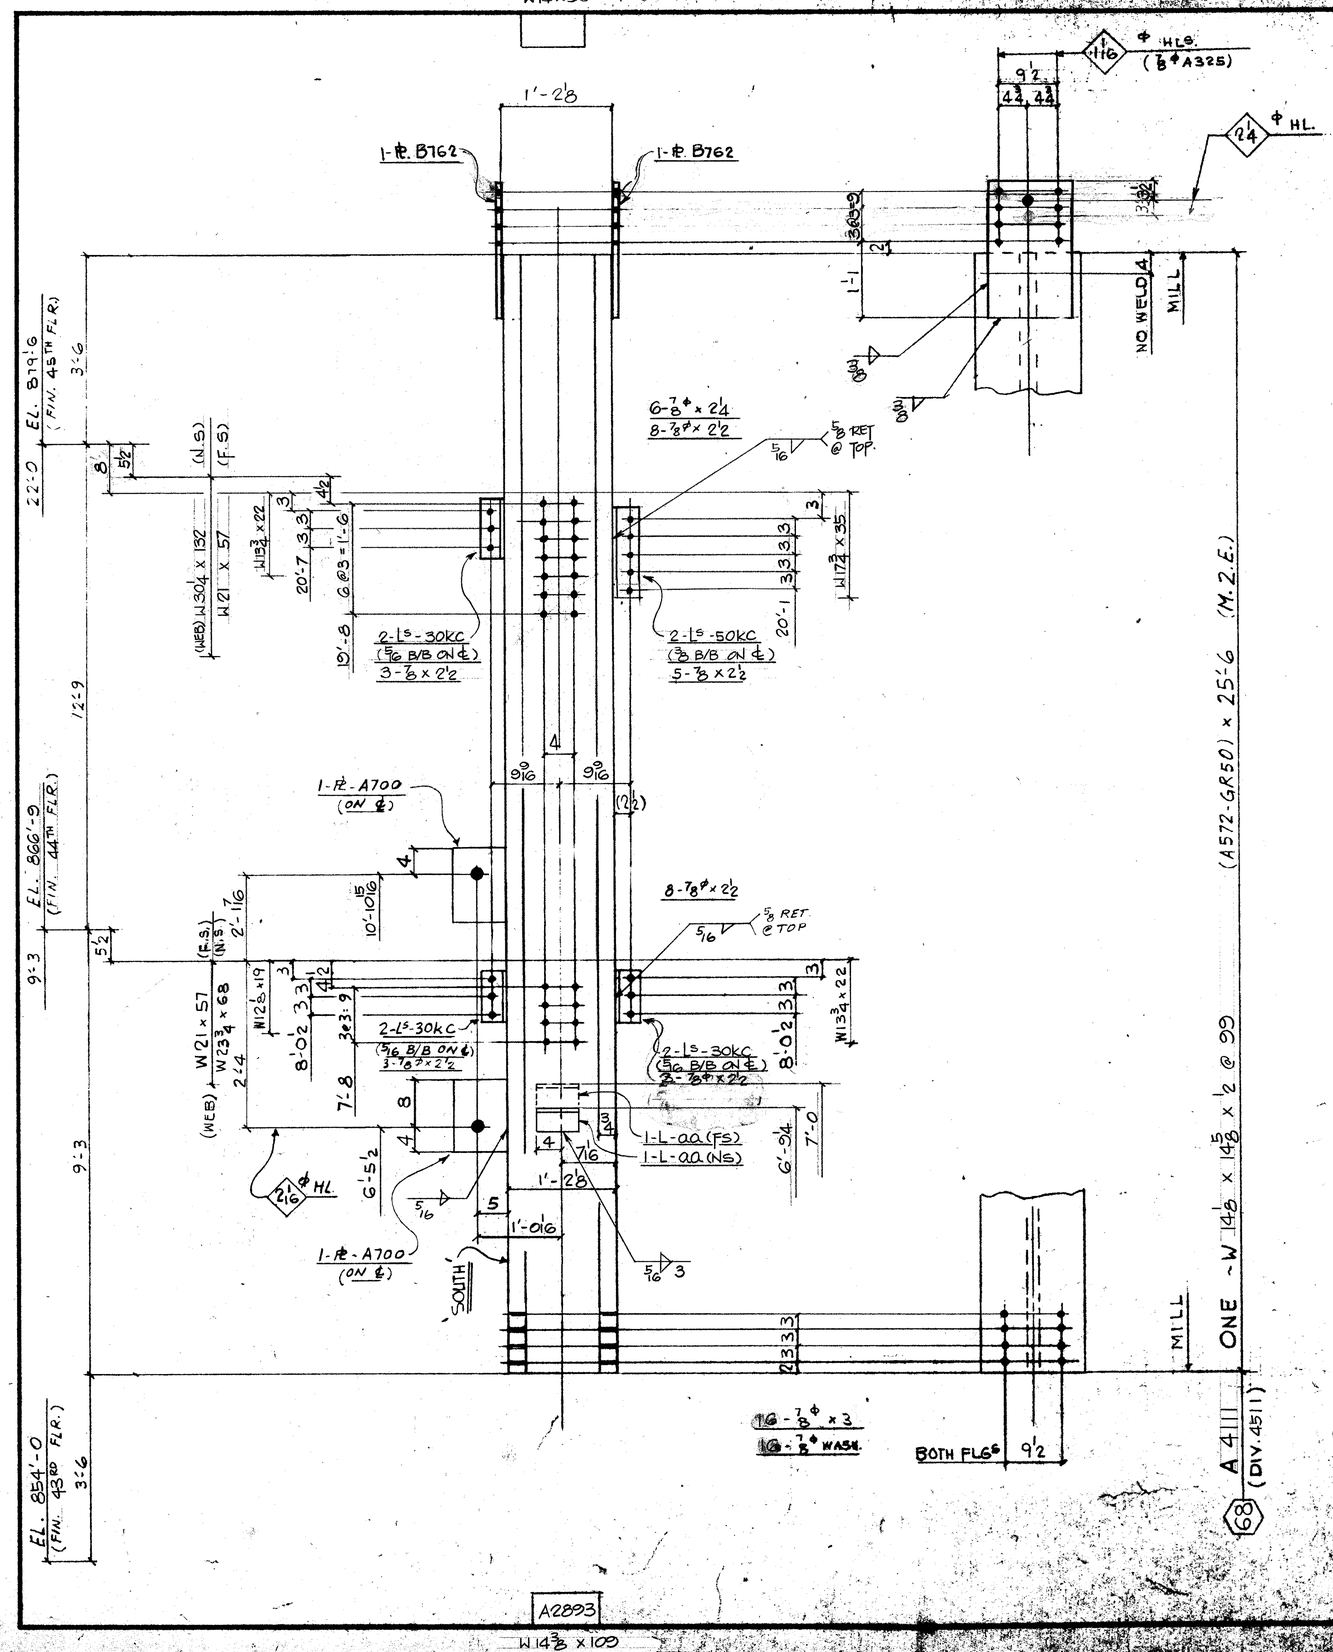


FIELD BOLTS:

30- ⅞℄ (A325F) x 2½
6- x 2¼
16- x 3

16- ⅞℄ (A325) WASH.

DIM'S SHOWN IN BRACKETS ARE BASED ON ACCURATE COL SIZES.

SHOP SCRIBE VISIBLE C/L ON BOTH FLGS & B/S WEB TOP & BOTT.

MAT'L G40.21-44W U/N
E70 SERIES ELECTRODES
REF. DWG. E 44/45 E50
E118, 901, 9171

BILL OF MATERIAL

LINE	CODE	COMM'X SHIP DIVN.	PIECE MARKS MAIN MAT'L.	PIECE MARKS DETAIL MAT'L.	NO. OF PIECES	MATERIAL DESCRIPTION PL	WIDTH Inch	WIDTH 16th	X PLATE ONLY THK. In.	THK. 16th	GRADE CODE	DSGN	FINISHED LENGTH Feet	FINISHED LENGTH In.	FINISHED LENGTH 16th	PAGE	LINE	REMARKS
01				F001														
02																		
03				30KC	6	L	4	× 3	× 3/8.		44W			9	8			
04				50KC	2	L	4	× 3	× 3/8.		44W			1	2			
05				AA	2	L	4	× 4	× 1/2.		44W			0	8			PLAIN
06				B762	2	PL	12	8	×	010	44W			2	0			
07																		
08	X		A700	2-R	9	×	1	×	1'-0									
09																		
10																		
11					1	IF	5/16							10	0			
12					1	IF	3/8							4	0			
13																		
14																		
15	4511	A4111			1		W14	× 90			A572GR50		25	6	0	174	5	M.2.E.
16																		
17																		
26		TOTAL			16			TOTAL					42			1-OF-1		

01																		
02																		
26		TOTAL						TOTAL										

A.E.W.	1 DATE	BY	SPEC. AS NOTED	FRANKEL STEEL LIMITED	
	2 DATE	BY	NOLES 15.6 U/N	220 ATTWELL DRIVE, UNIT 1, REXDALE, ONTARIO M9W 5Z5	
	3 DATE	BY	FINISH NONE		
MADE 27 MIKIM	DATE 26SEP/85	BROAD	PROJECT: 7 WORLD TRADE CENTER	CONTRACT	
CHKD BE	DATE Nov 4/85	FR	DETAIL: COLUMN (68) 23RD TIER	84-153	4111