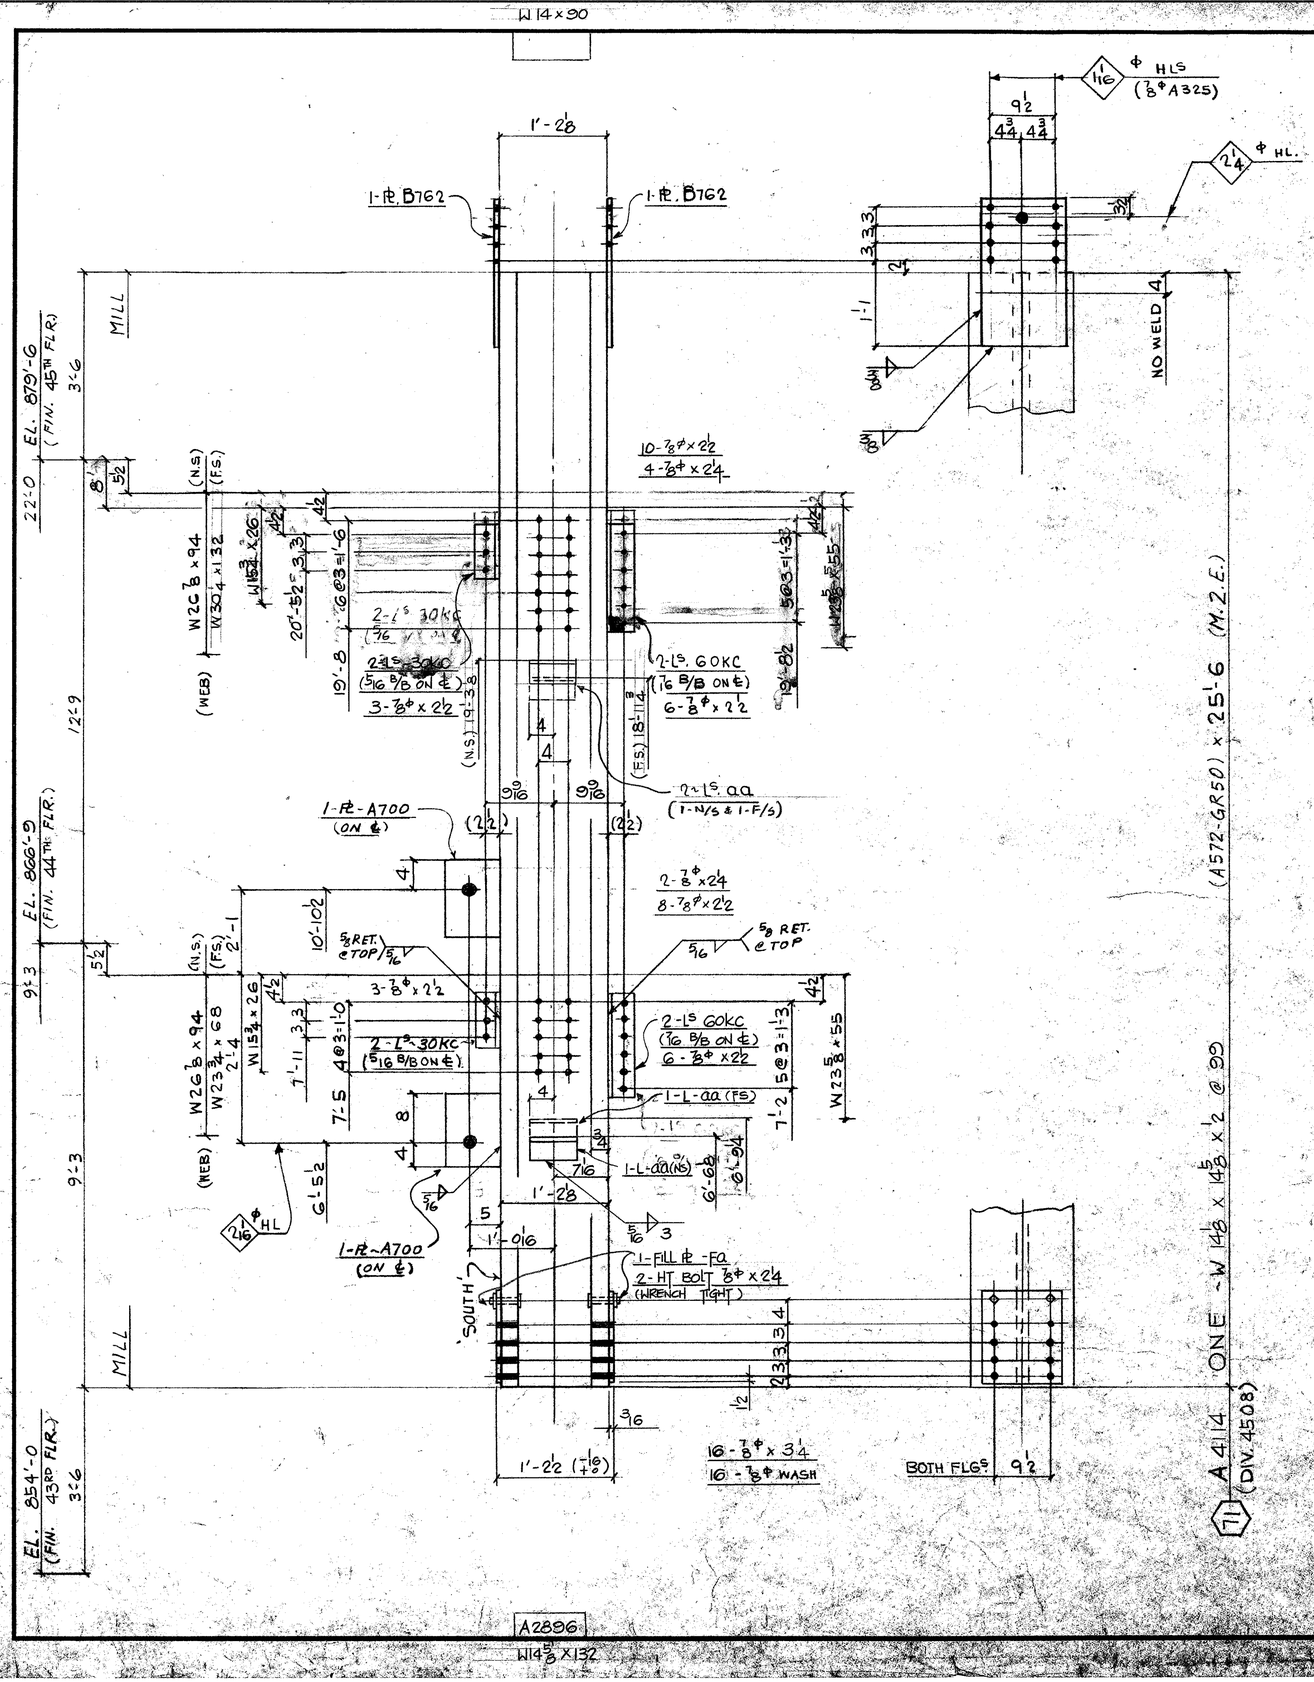


FIELD BOLTS:

6 - ⅞Φ (A325F) × 2¼
36 - × 2½
16 - × 3¼
16 - ⅞Φ (A325) WASH

DIM'S SHOWN IN BRACKETS ARE BASED ON ACCURATE COL SIZES.

SHOP SCRIBE VISIBLE C/L ON BOTH FLGS & B/S WEB TOP & BOTT.

MAT'L G40.21-44W U/N
E70 SERIES ELECTRODES
REF. DWG. E44/45, E50
E118, 901, 9171

BILL OF MATERIAL

LINE	COST	COMMX SHIP DIVN.	PIECE MARKS MAIN MAT'L.	PIECE MARKS DETAIL MAT'L.	NO. OF PIECES	MATERIAL DESCRIPTION PL	WIDTH Inch	WIDTH 16th	X PLATE ONLY	THK. In.	THK. 16th	GRADE CODE	DSGR	FINISHED LENGTH Feet	FINISHED LENGTH In.	FINISHED LENGTH 16th	PAGE	LINE	REMARKS
01				FQ01															
02				AA	4		L 4 x 4 x 1/2					44W		0	8	0			PLAIN
03				30KC	4		L 4 x 3 x 3/8					44W		0	8	8			
04				60KC	4		↓					↓		1	5	8			
05																			
06				B762	2	PL	12	8	X		0	10	44W	2	0	0			
07				FA	2	PL	12	8	X		0	3	↓	1	4	0			
08		X	A700	2-Pl 9 x 1 x 1'-0															
09																			
10					4	HT BOLT ⅞ X 2 1/4						325							
11					1	IF 5/16									7	0	0		
12					1	IF 3/8									4	0	0		
13																			
14																			
15	4508	A	4114		1		W14 x 99					A572GR50		25	6	0	174	5	M2E
16																			
17																			
26			TOTAL		24							TOTAL		49			(1-OFF)		
01																			
02																			
26			TOTAL									TOTAL							

1	DATE	BY	SPEC.	AS NOTED	FRANKEL STEEL LIMITED
2	DATE	BY	HOLES	13/16 Φ U/N	220 ATTWELL DRIVE, UNIT 1, REXDALE, ONTARIO M9W 5Z2
3	DATE	BY	FINISH	NONE	

MADE	DATE	SQUAD	PROJECT		CONTRACT	DWG. NO.
27 H.KIKI	Nov. 26/84	FR	7 WORLD TRADE CENTER		84:153	14
CHKD	DATE		DETAIL	COLUMN (71) (23RD TIER)		
28 B.F.	Nov. 26/84					

71 MASTER