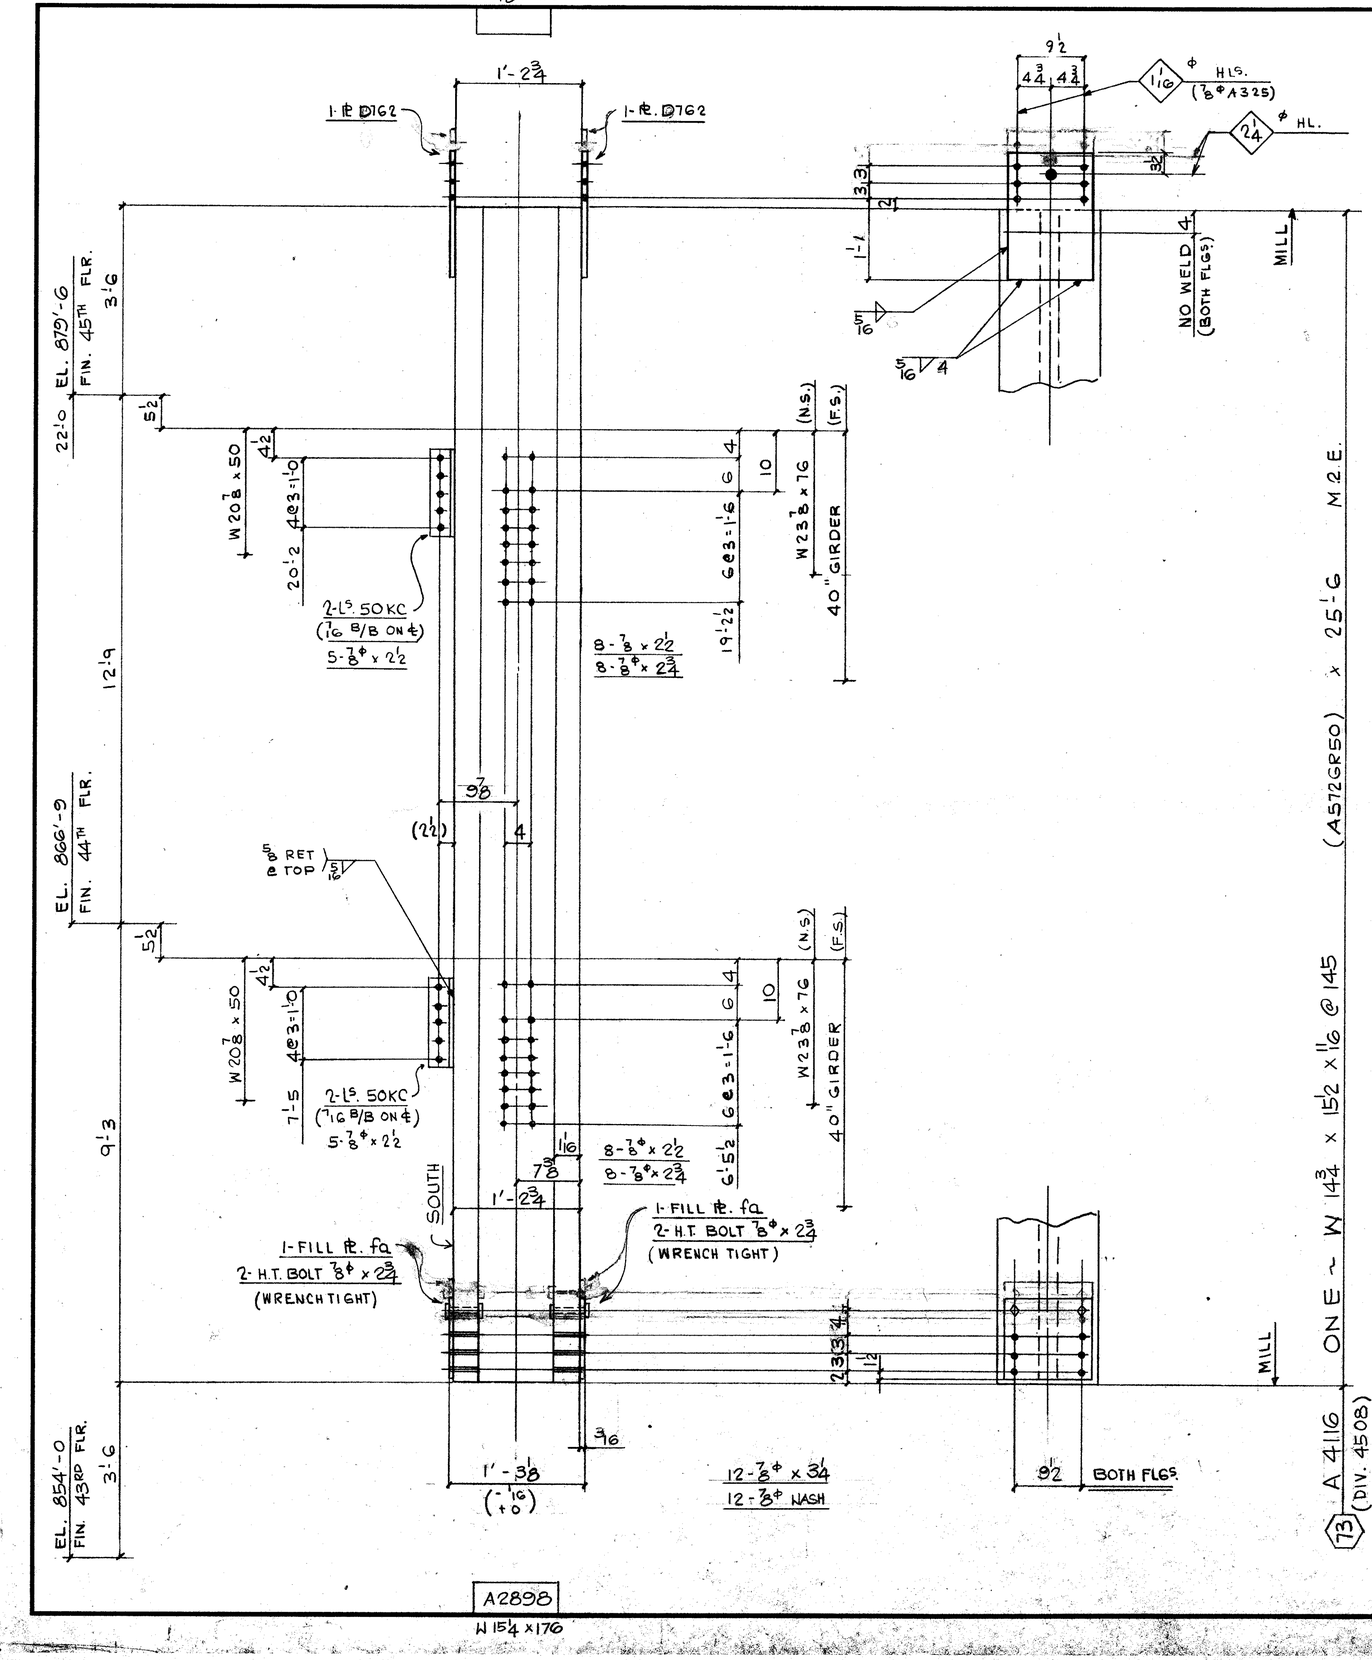


FIELD BOLTS:

26 - 7/8Φ (A325F) x 2 1/2
16 - x 2 3/4
12 - x 3 1/2
x

12 - 7/8Φ (A325) WASH

DIM'S SHOWN IN BRACKETS ARE BASED ON ACCURATE COL SIZES.

SHOP SCRIBE VISIBLE C/L ON BOTH FLGS & B/S WEB TOP & BOTT.

MAT'L. G40.21-44W U/N
E70 SERIES ELECTRODES
REF. DWG. E44/45,
E118, 901, 9171

BILL OF MATERIAL

LINE	CODE	COMM'X SHIP DIVN.	PIECE MARKS MAIN MAT'L.	PIECE MARKS DETAIL MAT'L.	NO. OF PIECES	MATERIAL DESCRIPTION PL	WIDTH Inch	WIDTH 16th	X PLATE ONLY	THK. In.	THK. 16th	GRADE CODE	DSOR	FINISHED LENGTH Feet	FINISHED LENGTH In.	FINISHED LENGTH 16th	PAGE	LINE	REMARKS
01				F001															
02																			
03			50KC	4	L	4	x	3	x	3	/8	44W		1	2	8			
04																			
05																			
06			D7G2	2	PL	12	8	x			06	44W		1	9	0			
07			FA	2	L	12	8	x			03	L		1	10				
08																			
09																			
10																			
11				4	HT BOLT 7/8 x 2 3/4							325							
12																			
13																			
14				1	L	5	/16												
15				1	P	1	/2							9	0	0			
16																			
17																			
18																			
19	450BA4116			1	W14 x 145							A572GR50		25	6	0	174	3	M.2.E.
20																			
21																			
22																			
23																			
24																			
25																			
26			TOTAL	15					TOTAL		37								(1 OF 1)
01																			
02																			
26			TOTAL						TOTAL										

REV.			
1	DATE	BY	
2	DATE	BY	
3	DATE	BY	

SPEC. AS NOTED
HOLES 15/16 Φ 4/N
FINISH NONE

FRANKEL STEEL LIMITED
220 ATTWELL DRIVE, UNIT 1, REXDALE, ONTARIO M9W 5B2

MADE	DATE	SQUAD
27 MIKIM	27SEP85	FR
CHK'D. 28 BF	DATE Nov19/85	

PROJECT: 7 WORLD TRADE CENTER
DETAIL: COLUMN LINE 73 (23RD TIER)
CONTRACT 84-153
DWG No. 4116

Nov 26/85