

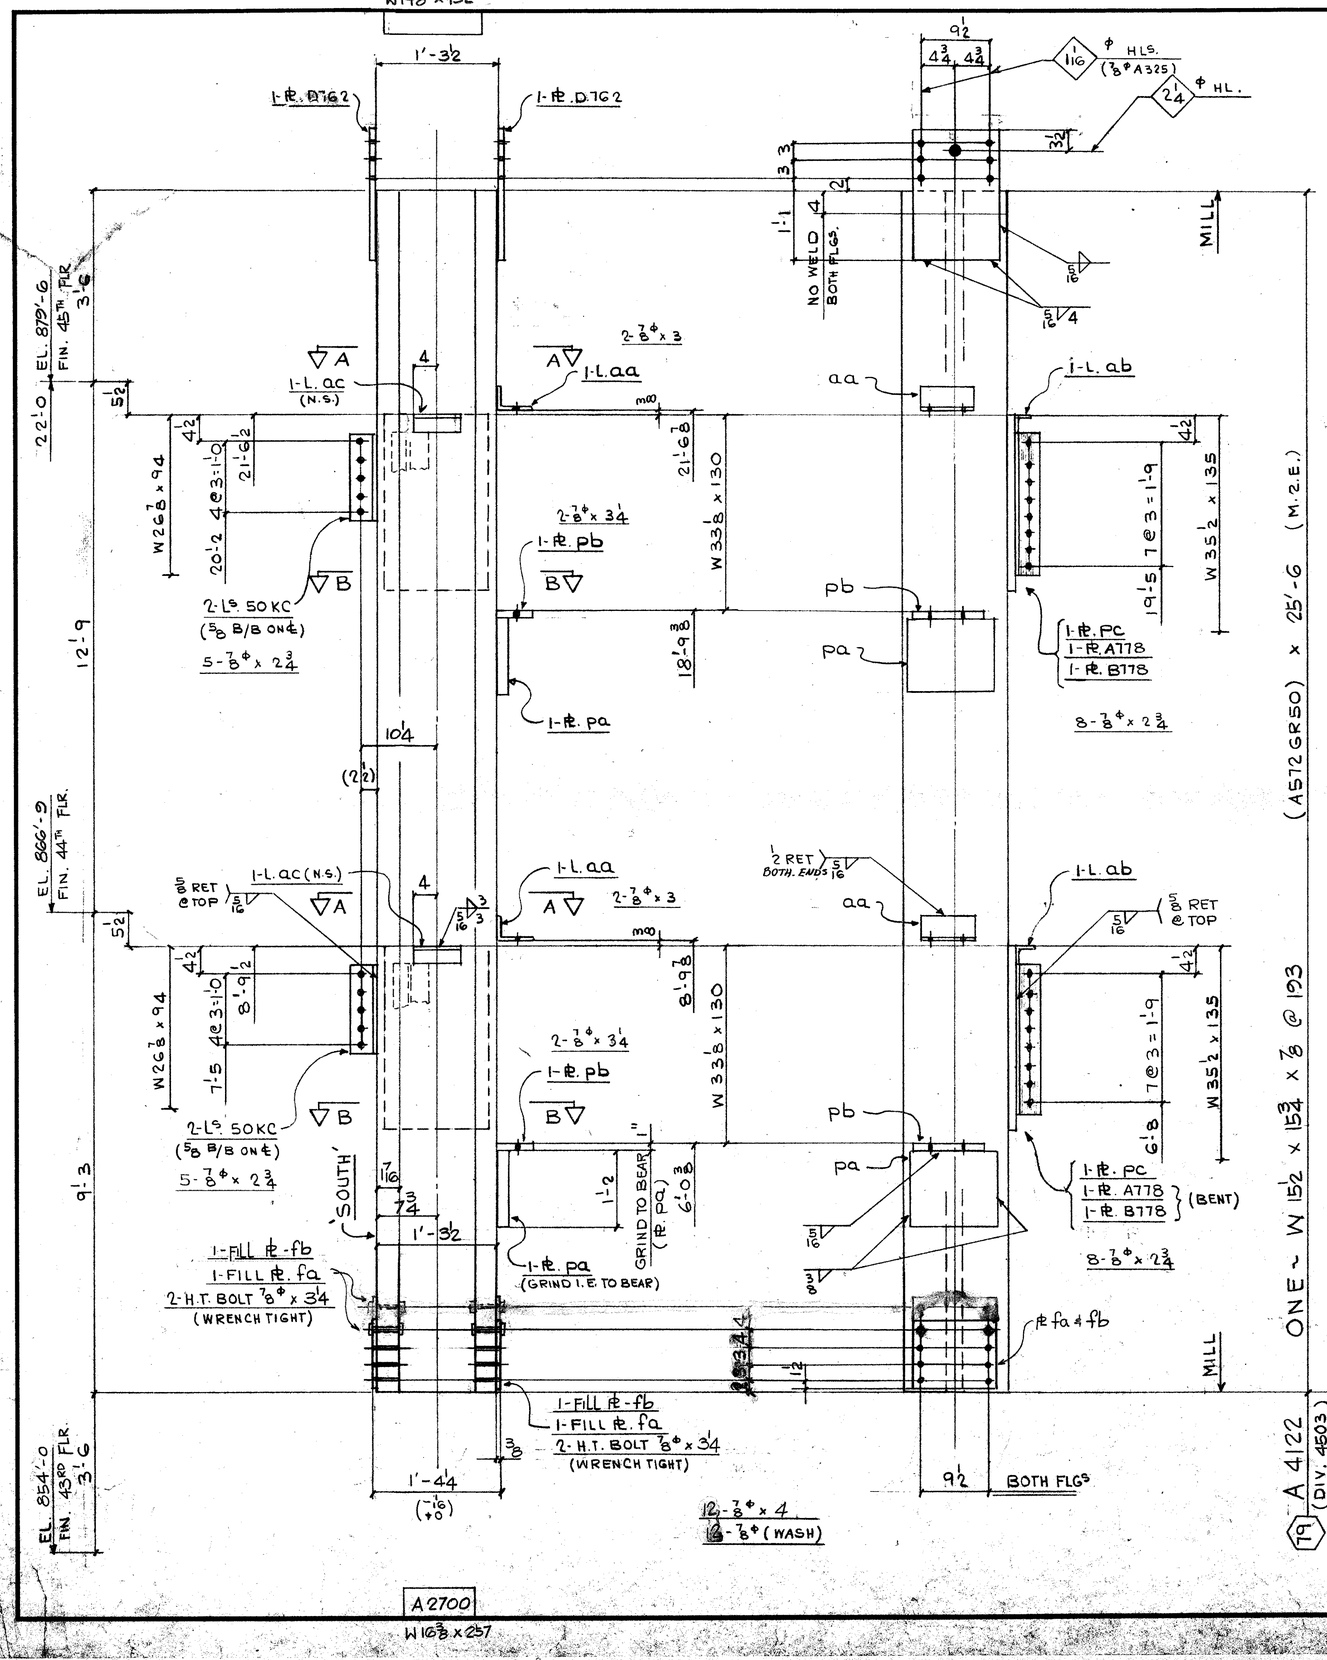


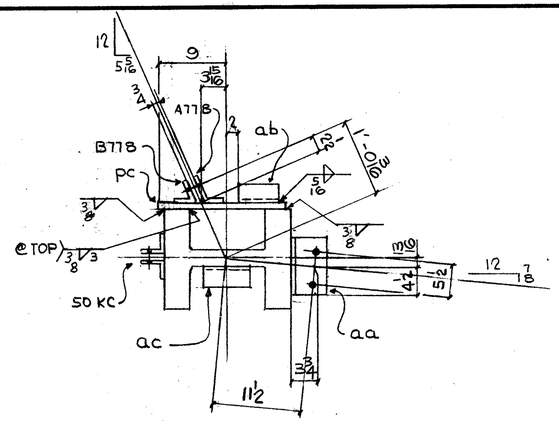

SECT. A-A

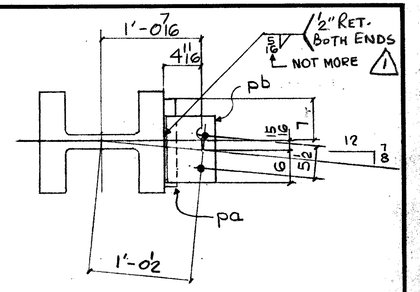

SECT. B-B

FIELD BOLTS:

26 ~ 7/8 ϕ (A325F) x 2 3/4
4 ~ x 3
4 ~ x 3 1/4
12 ~ x 4

12 ~ 7/8 ϕ (A325) WASH.

MATL. G40.21-44W U/N
E70 SERIES ELECTRODES
REF DWGS. E44/45, E118, 901, 9171, 9179

BILL OF MATERIAL

LINE	CCOSDTE	COMMX SHIP DIVN.	PIECE MARKS MAIN MAT'L.	PIECE MARKS DETAIL MAT'L.	NO. OF PIECES	MATERIAL DESCRIPTION PL	WIDTH Inch	WIDTH 16th	X PLATE ONLY	THK. In.	THK. 16th	GRADE CODE	DOOR	FINISHED LENGTH Feet	FINISHED LENGTH In.	FINISHED LENGTH 16th	PAGE	LINE	REMARKS
01				F001															
02																			
03				50KC	4		L 4	x 3	x 3/8			44W		1	2	8			
04				AA	2		L 6	x 4	x 3/8			(		0	9	0			
05				AB	2		L	3	x 3	x 3/8		)		0	4	0			PLAIN
06				AC	2		L					L		0	8	0			L
07																			
08				D162	2	PL	12	8	x		06	44W		1	9	0			
09				A778	2	(	8	8	x		06	(		2	08				BENT
10				B778	2	)	8	0	x		06	)		2	08				L
11				PA	2		14	0	x		28			1	2	0			G.I.E. TO BEAR
12				PB	2		7	0	x		10			1	0	0			
13				PC	2		16	0	x		10			2	6	0			
14				FA	2	+	12	8	x		02	+		1	10				
15				FB	2	+	12	8	x		04	+		1	10				
16					4	HT BOLT 7/8 x 3 1/4 325														
17																			
18					1	IF 5/16								25	0	0			
19					1	IF 3/8								25	0	0			
20																			
21																			
22																			
23																			
24			4503 A 4122		1	W 14 x 193						A572GR50		25	6	9	174	12	M.2.E.
25																			
26			TOTAL		34				TOTAL					87					(1 OF 1)

01																			
02																			
26			TOTAL						TOTAL										

To APP. (SECT. B-B) Dec 10/85 Nov 26/85

R E V.				
1	DATE DEC. 9/85	BY BF	SPEC. AS NOTED	FRANKEL STEEL LIMITED
2	DATE	BY	HOLES 15/16 ϕ 4/N	220 ATTWELL DRIVE, UNIT 1, REXDALE, ONTARIO M9W 5B2
3	DATE	BY	FINISH NONE	

MADE	DATE	SQUAD	PROJECT:	CONTRACT	DWG.No.
27 MIKIM	28SEP85	FR	7 WORLD TRADE CENTER	84-153	4122
CHK'D. 28 BF	DATE Nov.27/85		DETAIL: COLUMN (79) (23RD TIER)		