
W14 x 90

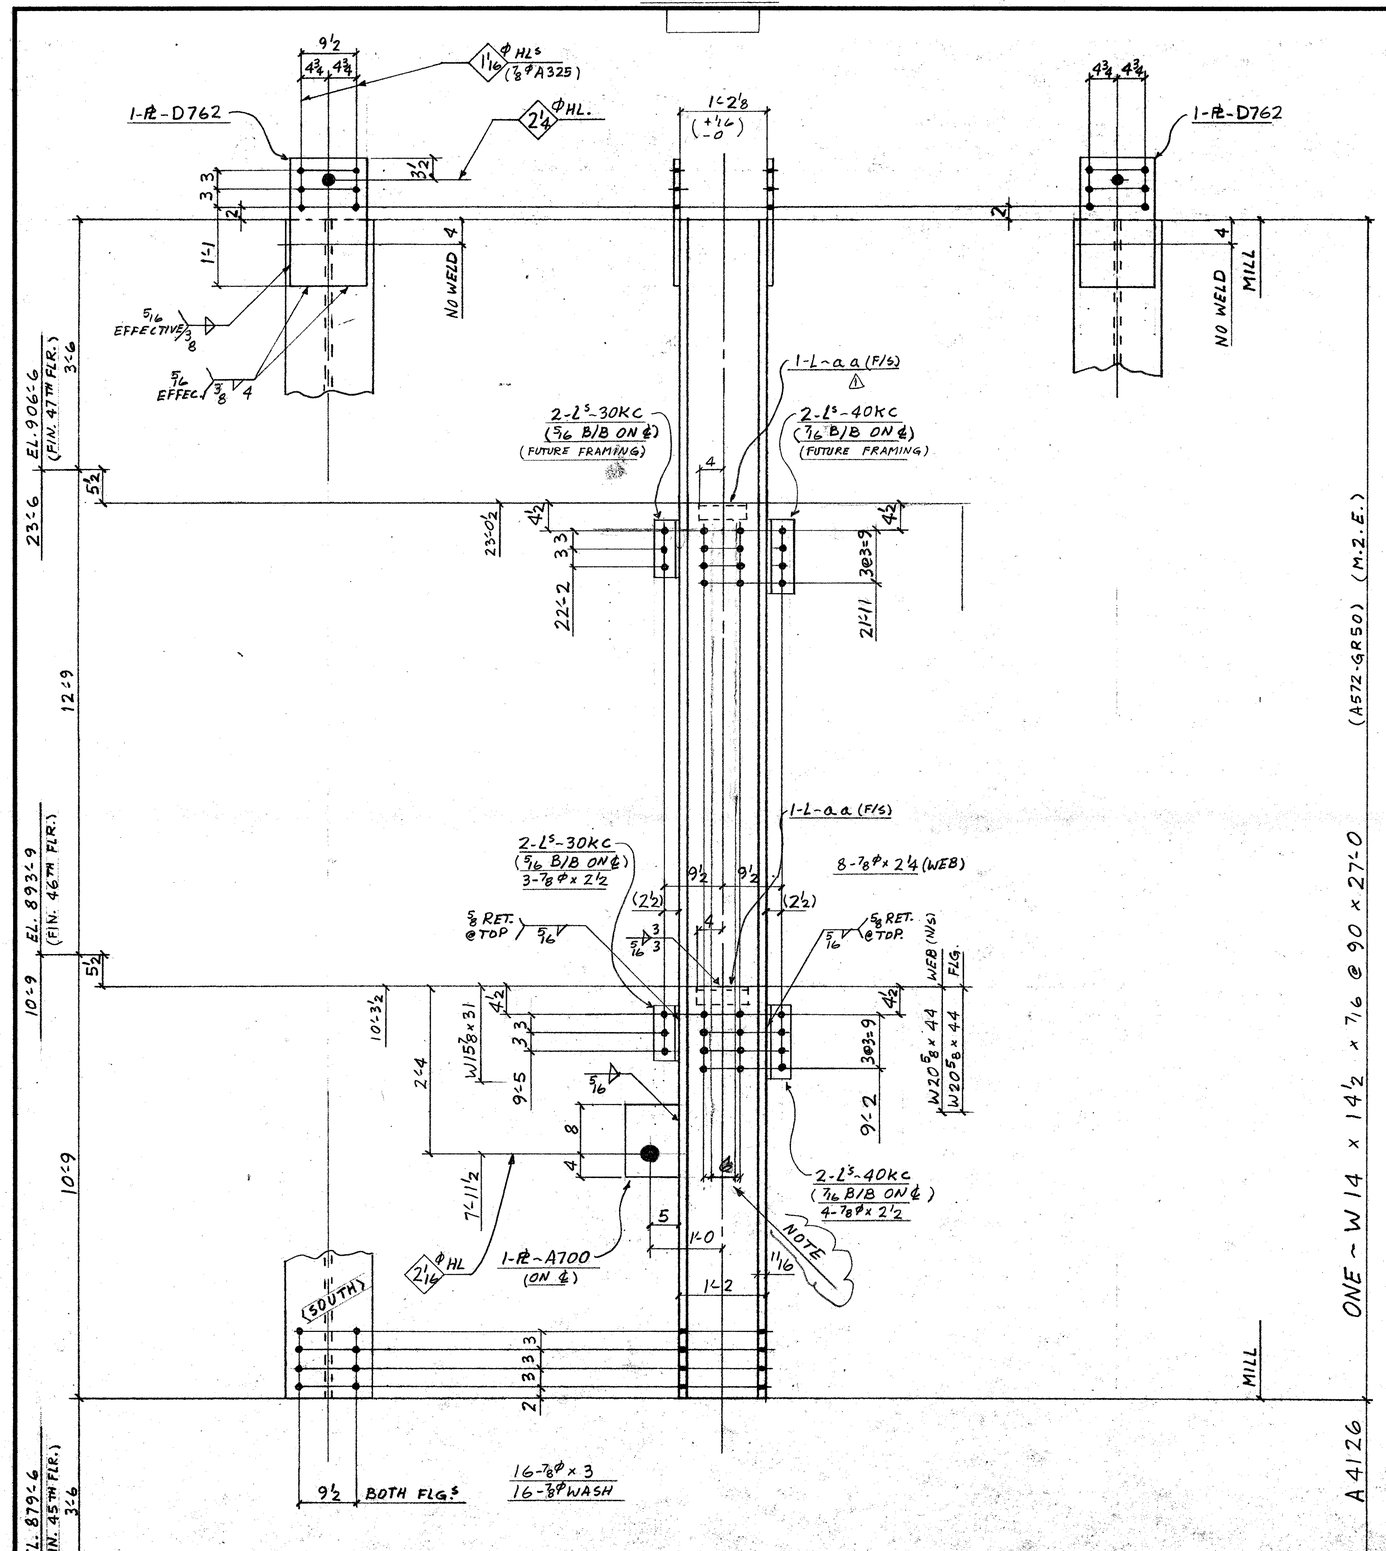

FIELD BOLTS

8 - ⅞ ϕ A325F x 2 ¼
7 - x 2 ½
16 - x 3

16 - ⅞ ϕ A325 WASH

DIM'S SHOWN IN BRACKETS ARE BASED ON ACCURATE COL SIZES.

SHOP SCRIBE VISIBLE C/L ON BOTH FLGS & B/S WEB TOP & BOTT.

MAT'L G40.21-44W U/N
E70 SERIES ELECTRODES
REF. DWG. E46, E47, E118
901, 918),

BILL OF MATERIAL

LINE	CODE	COMMX SHIP DIVN.	PIECE MARKS MAIN MAT'L.	PIECE MARKS DETAIL MAT'L.	NO. OF PIECES	MATERIAL DESCRIPTION PL	WIDTH Inch	WIDTH 16th	X PLATE ONLY	THK. In.	THK. 16th	GRADE CODE	DSGR	FINISHED LENGTH Feet	FINISHED LENGTH In.	FINISHED LENGTH 16th	PAGE	LINE	REMARKS
01					F001														
02																			
03				30KC	4	L	4		x 3 x 3/8			44W		0	8	8			
04				40KC	4				〃			〃		0	11	8			
05				AA	2	L	3		x 3 x 3/8					0	8	0			PLAIN
06				D762	2	PI	12	8	x		0	6	44W		1	9	0			
07																			
08	X		A700 ~ 1-PL 9 x 1 x 140																
09																			
10					1	IF	5/16							8	0	0			
11					1	IF	3/8							4	0	0			
12																			
13			4716AA126		1	W	14		x 90				A572GR50	27	0	0	174	22	M.2.E.
14																			
15																			
26			TOTAL		16							TOTAL		40					1-OF-1
01																			
02																			
26			TOTAL									TOTAL							

TO APPROV. ADD'L L-aa

Jan 7/86

REV.	DATE	BY
1	DEC. 22/85	SF
2	DATE	BY
3	DATE	BY

SPEC: AS NOTED
HOLES 15/16 ϕ U/N
FINISH NONE

MADE 27 SF DATE DEC. 9/85 SQUAD F.R.
CHK'D. 28 BF DATE DEC 10/85

FRANKEL STEEL LIMITED
220 ATTWELL DRIVE, UNIT 1, REXDALE, ONTARIO M9W 5B2

PROJECT: 7 WORLD TRADE CENTER
DETAIL: COLUMN 59 (24TH TIER)
CONTRACT 84-153
DWG.No. 4126

A4102
W14'8 x 99