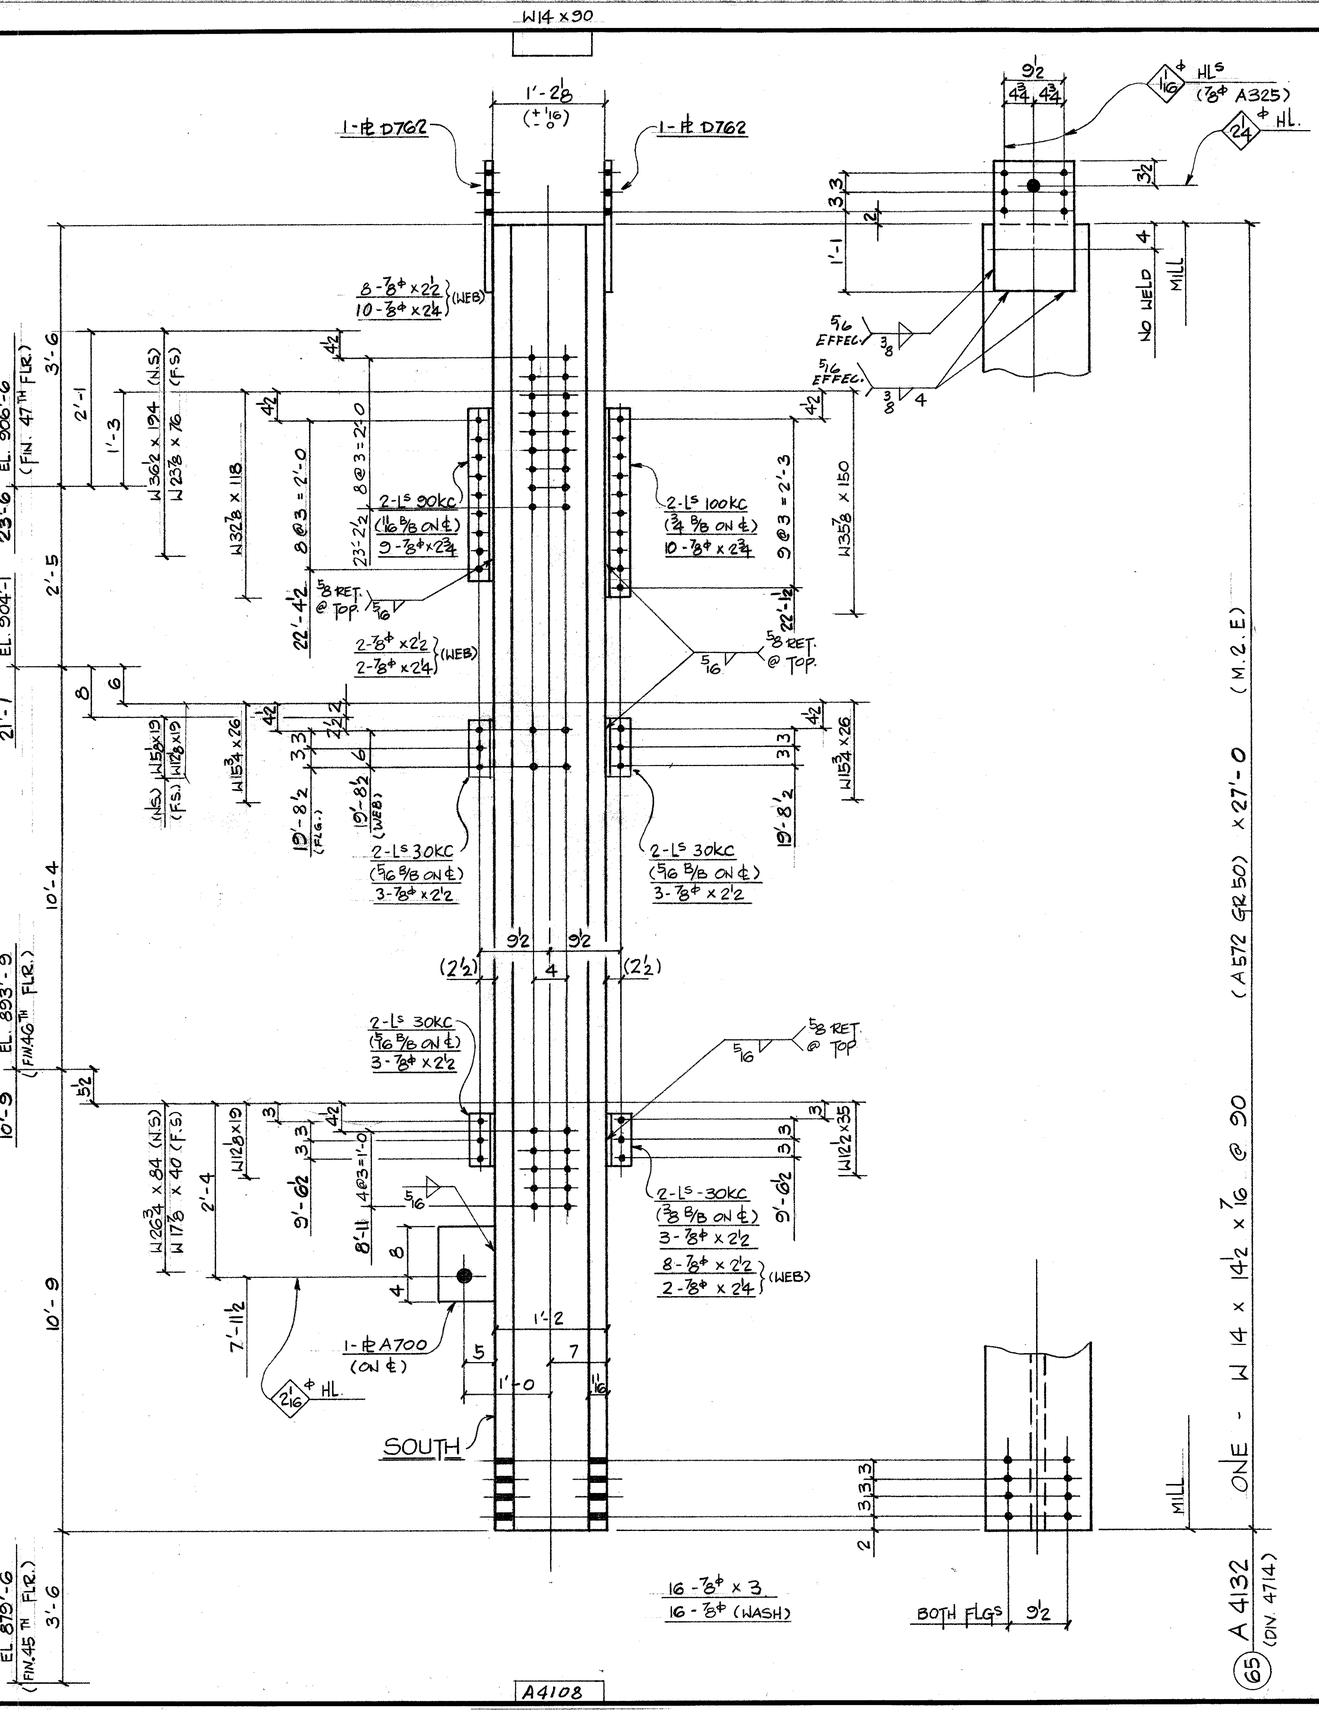


FIELD BOLTS:

14 - ⅞℄ (A325F) x 2¼
30 - x 2½
19 - x 2¾
16 - x 3
16 - ⅞℄ (A325) WASH.

DIM'S SHOWN IN BRACKETS ARE BASED ON ACCURATE COL SIZES.

SHOP SCRIBE VISIBLE C/L ON BOTH FLGS & B/S WEB TOP & BOTT.

MAT'L G40.21-44W U/N
E70 SERIES ELECTRODES
REF. DWG. E 46/47, E50, E118
901, 9181

BILL OF MATERIAL

LINE	CCOSTE	COMMX SHIP DIVN.	PIECE MARKS MAIN MAT'L.	PIECE MARKS DETAIL MAT'L.	NO. OF PIECES	MATERIAL DESCRIPTION PL	WIDTH Inch	WIDTH 16th	X PLATE ONLY	THK. In.	THK. 16th	GRADE CODE	DSOOR	FINISHED LENGTH Feet	FINISHED LENGTH In.	FINISHED LENGTH 16th	PAGE	LINE	REMARKS
01																			
02					F001														
03																			
04				30KC	8	L	4	x 3 x 3/8				44W			2	8	8		
05																			
06				20KC	2	L	4	x 4 x 3/8							2	2	8		
07				100KC	2	L		↓							2	5	8		
08																			
09																			
10				D762	2	PL	12	8	X		0	6	44W		1	9	0		
11																			
12	X		A700	1-℄	2	x	1	x 1'-0											
13																			
14																			
15					1	IF	5/16								17	0	0		
16					1	IF	3/8								4	0	0		
17																			
18																			
19			47.14	A4132	1	W	14	x 90				A572GR50		27	0	0	17422	M.2.E.	
20																			
21																			
22																			
23																			
24																			
25																			
26			TOTAL		18			TOTAL						53					1 OF 1
01																			
02																			
26			TOTAL					TOTAL											

REV.				SPEC.	AS NOTED	FRANKEL STEEL LIMITED	
1	DATE		BY	HOLES	15/16 ℄ U/N (⅞℄ A325)	220 ATTWELL DRIVE, UNIT 1, REXDALE, ONTARIO M9W 5B2	
2	DATE		BY	FINISH	NONE		
3	DATE		BY				

MADE	DATE	SQUAD	PROJECT:	CONTRACT	DWG.No.
27 MIKIM	02OCT85	FR	7 WORLD TRADE CENTER	84-153	4132
CHK'D. 28 BF	DATE DEC 19/85		DETAIL: COLUMN (65) (24TH TIER)		

Jan 7/86