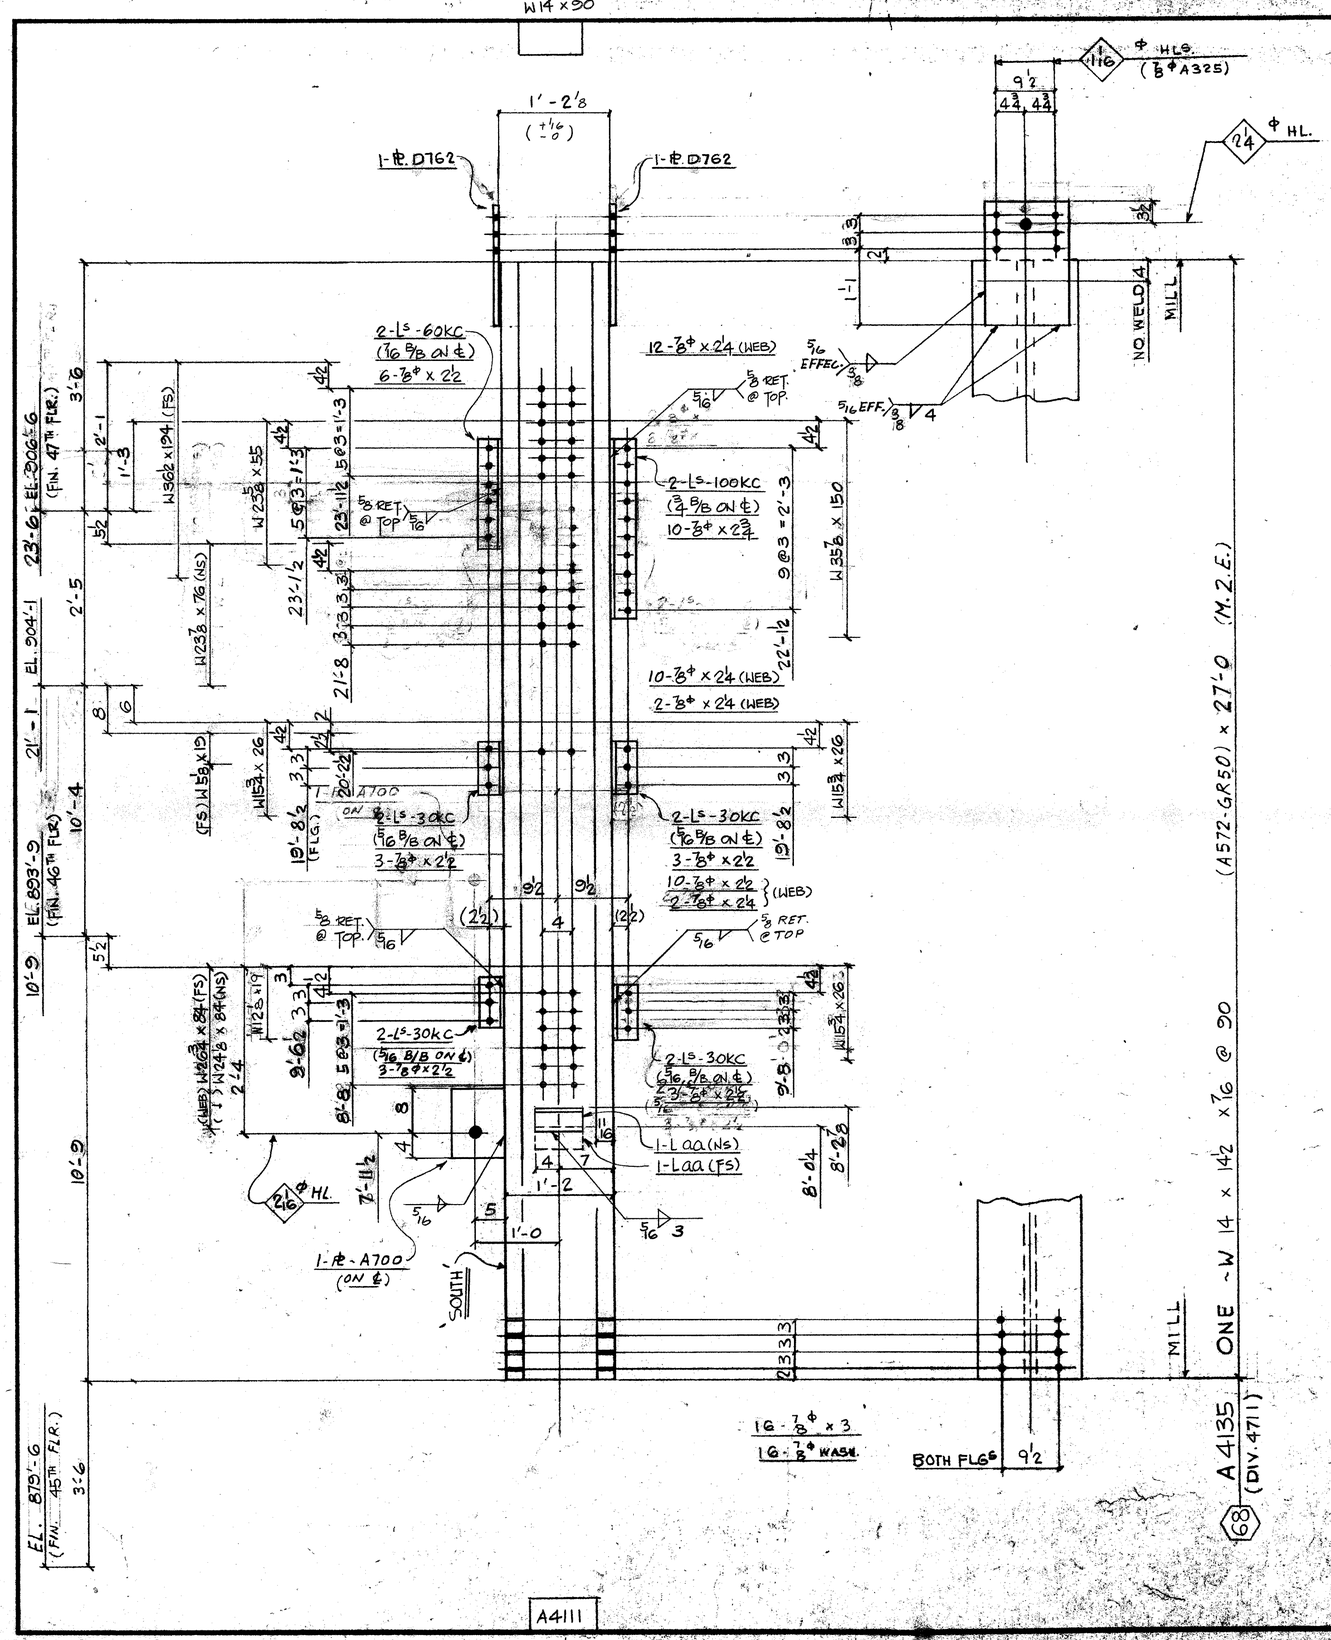



FIELD BOLTS:

26 - ⅞ϕ (A325F) x 2¼
28 - x 2½
10 - x 2¾
16 - x 3
16 - ⅞ϕ (A325) WASH.

DIM'S SHOWN IN BRACKETS ARE BASED ON ACCURATE COL SIZES.

SHOP SCRIBE VISIBLE C/L ON BOTH FLGS & B/S WEB TOP & BOTT.

MAT'L G40.21-44W U/N
E70 SERIES ELECTRODES
REF. DWG. E 46/47 E50
E118, 901, 9181

## BILL OF MATERIAL

| LINE | COMM'X SHIP DIVN. | PIECE MARKS MAIN MAT'L. | PIECE MARKS DETAIL MAT'L. | NO. OF PIECES | MATERIAL DESCRIPTION PL | MATERIAL DESCRIPTION WIDTH Inch | 16th | X PLATE ONLY THK. In. | 16th | GRADE CODE | DSR | FINISHED LENGTH Feet | In. | 16th | PAGE LINE | REMARKS |
|---|---|---|---|---|---|---|---|---|---|---|---|---|---|---|---|---|
| 01 | | | F001 | | | | | | | | | | | | | |
| 02 | | | AA | 2 | | L 4 x 4 x 1/2 | | | | 44W | | 0 | 8 | 0 | | PLAIN |
| 03 | | | 30KC | 8 | | L 4 x 3 x 3/8 | | | | 44W | | 0 | 8 | 8 | | |
| 04 | | | | | | | | | | | | | | | | |
| 05 | | | 100KC | 2 | | L 4 x 4 x 3/8 | | | | | | 2 | 5 | 8 | | |
| 06 | | | D762 | 2 | PI | 12 | 8 | x | | 44W | | 1 | 9 | 0 | | |
| 07 | | | 60KC | 2 | | L 4 x 3 x 3/8 | | | | 44W | | 1 | 5 | 8 | | |
| 08 | X | A700 | 1-℄ | 9 | x | 1 | x | 1'-0 | | | | | | | | |
| 09 | | | | | | | | | | | | | | | | |
| 10 | | | | | | | | | | | | | | | | |
| 11 | | | | 1 | | IF 5/16 | | | | | | 17 | 0 | 0 | | |
| 12 | | | | 1 | | IF 3/8 | | | | | | 4 | 0 | 0 | | |
| 13 | | | | | | | | | | | | | | | | |
| 14 | | | | | | | | | | | | | | | | |
| 15 | | 4711 | A4135 | 1 | | W 14 x 90 | | | | A572GR50 | | 27 | 0 | 0 | 1-M-2 | M.2.E. |
| 16 | | | | | | | | | | | | | | | | |
| 17 | | | | | | | | | | | | | | | | |
| 26 | | TOTAL | 20 | | | | | | | TOTAL | | 52 | | | 1-OF-1 | |

| | | | | | | | | | | | | | | | | |
|---|---|---|---|---|---|---|---|---|---|---|---|---|---|---|---|---|
| 01 | | | | | | | | | | | | | | | | |
| 02 | | | | | | | | | | | | | | | | |
| 26 | | TOTAL | | | | | | | | TOTAL | | | | | | |

Jan 7/86

| REV. | | | |
|---|---|---|---|
| 1 | DATE | BY | |
| 2 | DATE | BY | |
| 3 | DATE | BY | |

SPEC. AS NOTED
HOLES 13/16 ϕ U/N
FINISH NONE

**FRANKEL STEEL LIMITED**
220 ATTWELL DRIVE, UNIT 1, REXDALE, ONTARIO M9W 5M8

| MADE | DATE | SQUAD |
|---|---|---|
| 27 MIKIM | 01 OCT/85 | FR |
| CHKD 28 BF | DATE DEC 19/85 | |

PROJECT: 1 WORLD TRADE CENTER
DETAIL: COLUMN (68) (24TH TIER)
CONTRACT: 84-153
DWG. NO. 4135