
W14 x 90

A4211

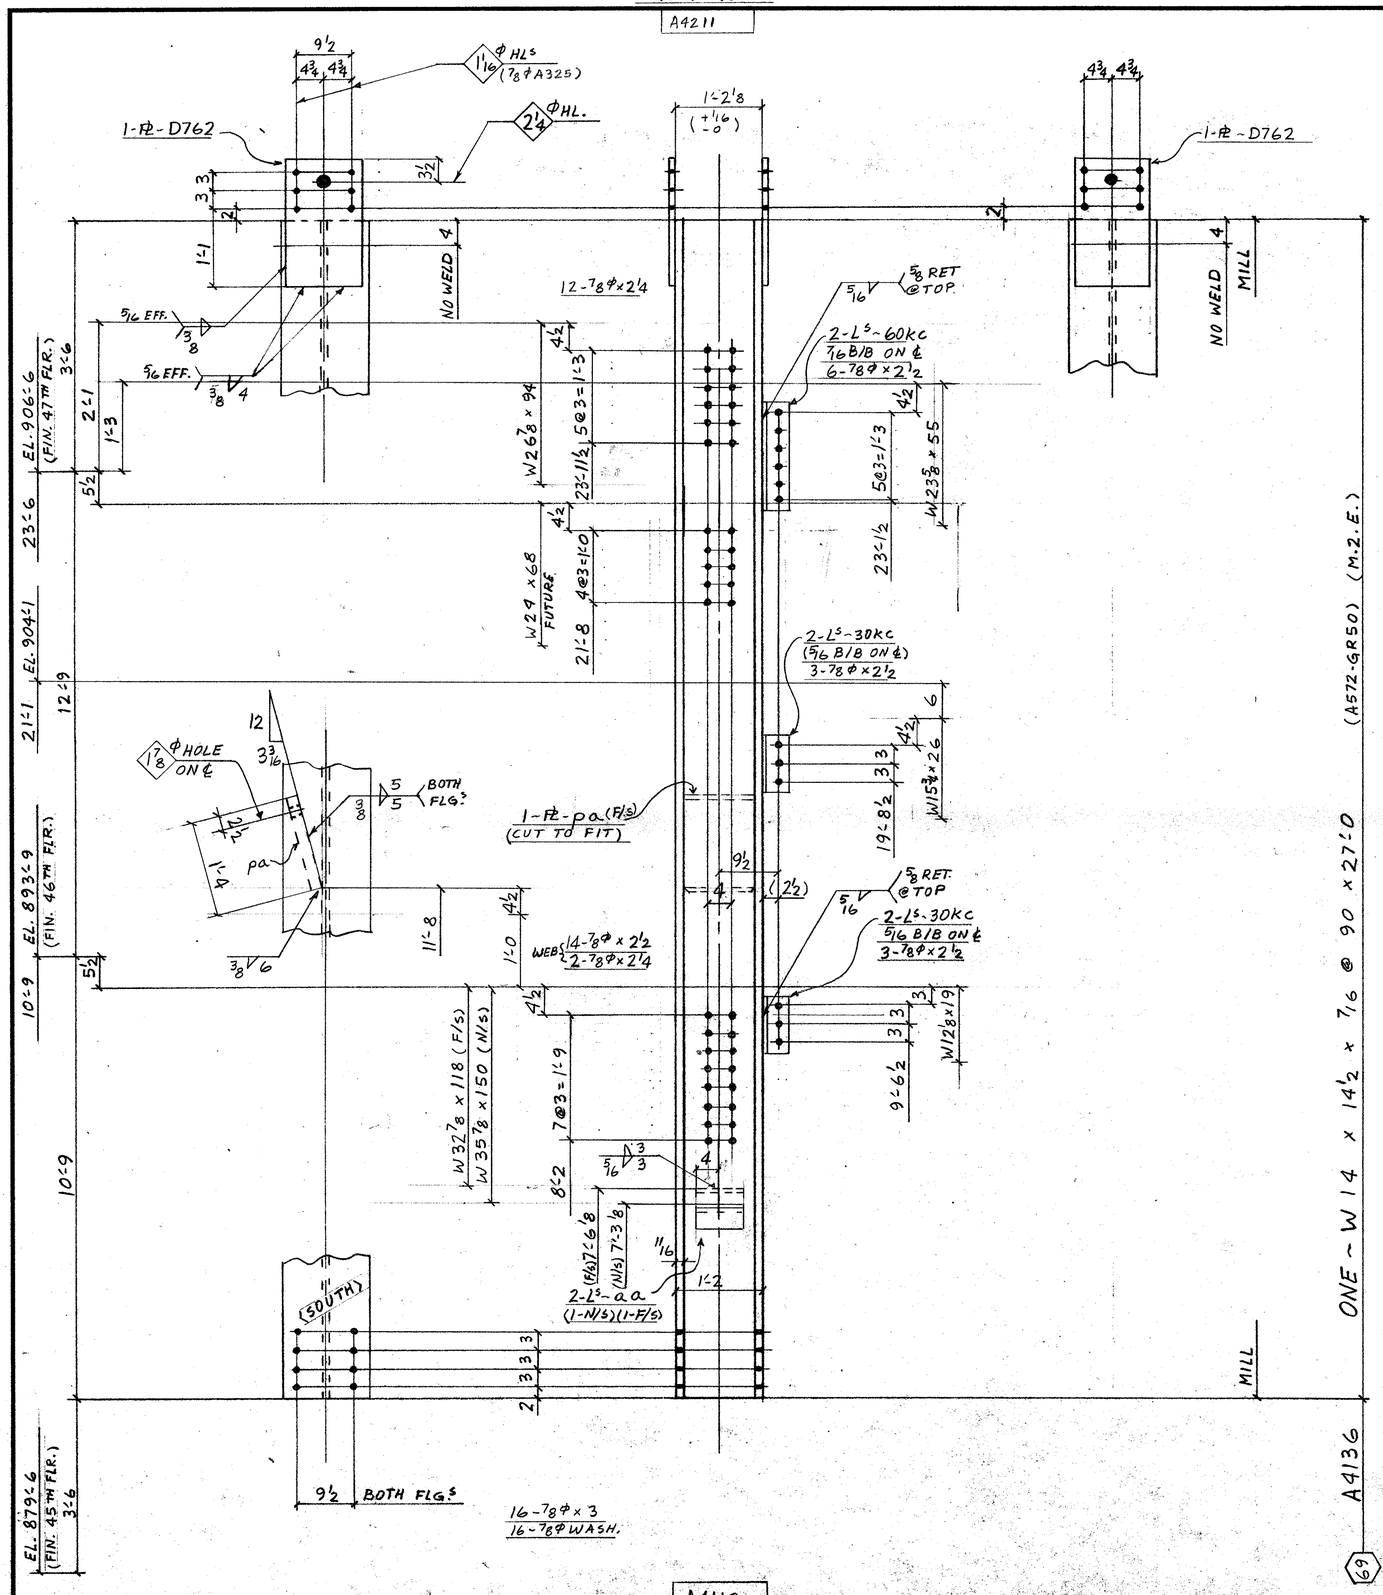

A4112

W14 x 99

FIELD BOLTS

14 - 7/8 ϕ A325F x 2 1/4
26 - ⊥ x 2 1/2
16 - ⊥ x 3

16 - 7/8 ϕ A325 WASHERS

DIM'S SHOWN IN BRACKETS ARE BASED ON ACCURATE COL SIZES.

SHOP SCRIBE VISIBLE C/L ON BOTH FLGS & B/S WEB TOP & BOTT.

MAT'L G40.21-44W U/N
E70 SERIES ELECTRODES
REF. DWG. E46, E47, E118
9D1, 9181,

BILL OF MATERIAL

LINE	CCODE	COMMX SHIP DIVN.	PIECE MARKS MAIN MAT'L.	PIECE MARKS DETAIL MAT'L.	NO. OF PIECES	MATERIAL DESCRIPTION PL	WIDTH Inch	WIDTH 16th	X PLATE ONLY	THK. In.	THK. 16th	GRADE CODE	DSOR	FINISHED LENGTH Feet	FINISHED LENGTH In.	FINISHED LENGTH 16th	PAGE	LINE	REMARKS
01				F001															
02																			
03				30KC	4	L	4		x 3 x 3/8			44W		0	8	8			
04				60KC	2				⊥			⊥		1	5	8			
05				AA	2	L	4		x 4 x 1/2			⊥		0	8	0			PLAIN
06																			
07				PA	1	PT	12	8	x		1/2	44W		1	4	0			CUT TO FIT
08				D762	2	PT	12	8	x		0 6	⊥		1	9	0			
09																			
10																			
11					1	IF	5/16							12	0	0			
12					1	IF	3/8							2	4	0			
13																			
14																			
15	4712	A4136			1	W	14 x 90					A572GR50		27	0	0	17	422	M.2.E.
16																			
17																			
26			TOTAL		15				TOTAL					44			1	OF 1	
01																			
02																			
26			TOTAL						TOTAL										

Jan. 27/86

REV.			
1	DATE	BY	
2	DATE	BY	
3	DATE	BY	

SPEC: AS NOTED
HOLES 15/16 ϕ U/N
FINISH NONE

FRANKEL STEEL LIMITED
220 ATTWELL DRIVE, UNIT 1, REXDALE, ONTARIO M9W 5B2

MADE 27	DATE 12/ DEC. /85	SQUAD
CHK'D. 28 GM	DATE JAN 24/86	F.R.

PROJECT: 7 WORLD TRADE CENTER
DETAIL: COLUMN (69) (24TH TIER)

CONTRACT 84-153 | DWG.No. 4136