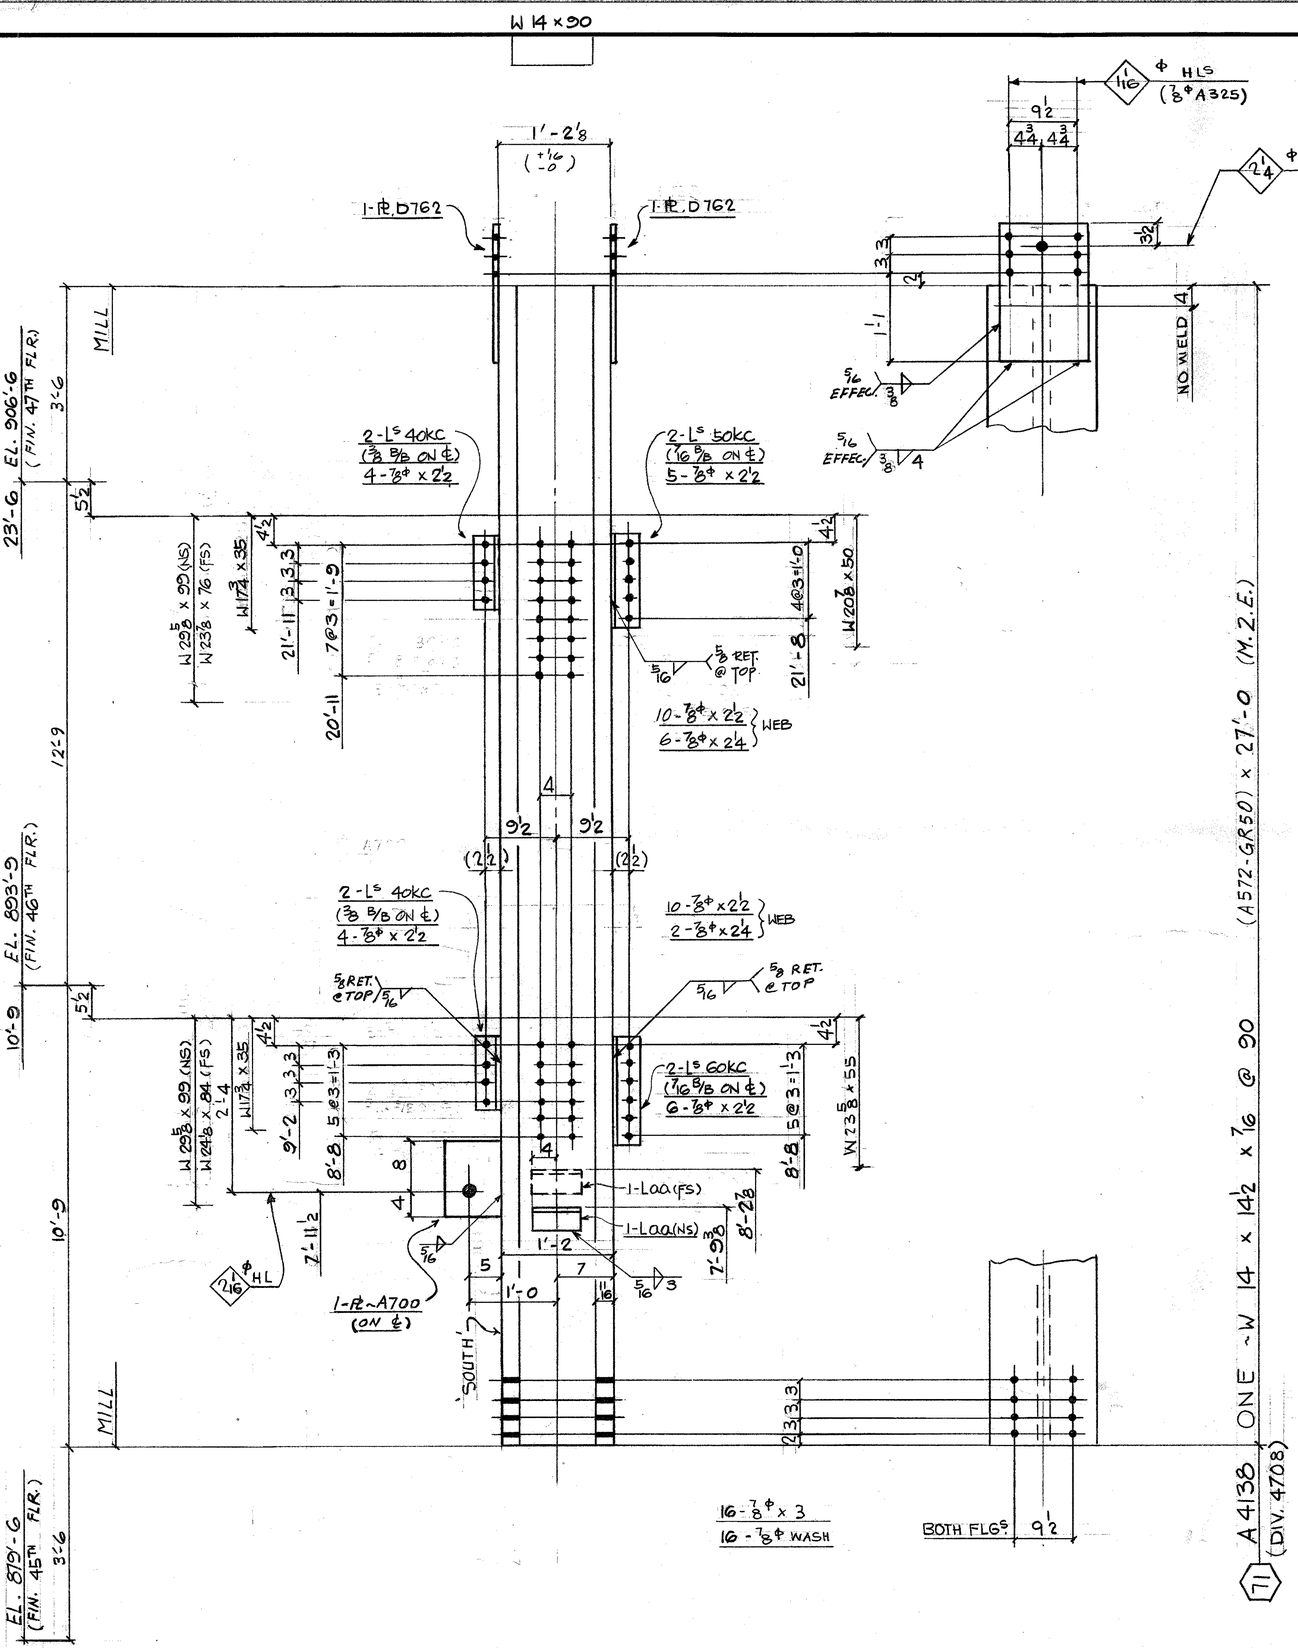


A4114
W14⅛ x 99

FIELD BOLTS:

6 - ⅞Φ (A325F) x 2¼
39 - x 2½
16 - x 3
16 - ⅞Φ (A325) WASH

DIM'S SHOWN IN BRACKETS ARE BASED ON ACCURATE COL SIZES.

SHOP SCRIBE VISIBLE C/L ON BOTH FLGS & B/S WEB TOP & BOTT.

MAT'L G40.21-44W U/N
E70 SERIES ELECTRODES
REF. DWG. E46/47 E50
E118, 901, 9181

BILL OF MATERIAL

LINE	COSDTE	COMMX SHIP DIVN.	PIECE MARKS MAIN MAT'L.	PIECE MARKS DETAIL MAT'L.	NO. OF PIECES	MATERIAL DESCRIPTION PL	WIDTH Inch	WIDTH 16th	X PLATE ONLY	THK. In.	THK. 16th	GRADE CODE	DSOR	FINISHED LENGTH Feet	FINISHED LENGTH In.	FINISHED LENGTH 16th	PAGE	LINE	REMARKS
01					FOO1														
02				AA	2	L	4	x	4 x 1/2			44W			0	8	0		
03				40KC	4	L	4	x	3 x 3/8						0	11	8		
04				50KC	2										1	2	8		
05				60KC	2										1	5	8		
06				D762	2	PL	12	8	x		06				1	9	0		
07																			
08	X		A700	1-PL	9	x	1	x	1'-0										
09																			
10																			
11					1	IF	5/16								10	0	0		
12					1	IF	3/8								4	0	0		
13																			
14																			
15			4708	A 4138	1				W14 x 90			A572GR50		27	0	0	174	22	M2E
16																			
17																			
26			TOTAL		16				TOTAL					44			(1-OF1)		

IMPERIAL

LINE	COSDTE	COMMX SHIP DIVN.	PIECE MARKS MAIN MAT'L.	PIECE MARKS DETAIL MAT'L.	NO. OF PIECES	MATERIAL DESCRIPTION	GRADE CODE	DSOR	FINISHED LENGTH	PAGE	LINE	REMARKS
01												
02												
26			TOTAL				TOTAL					

IMPERIAL

Jan 7/86

REV.					
1	DATE	BY	SPEC.	AS NOTED	
2	DATE	BY	HOLES	15/16Φ U/N	
3	DATE	BY	FINISH	NONE	

FRANKEL STEEL LIMITED
220 ATTWELL DRIVE, UNIT 1, REXDALE, ONTARIO M9W 5B2

MADE 27	MIKIM	DATE 01 OCT 85	SQUAD FR	PROJECT: 7 WORLD TRADE CENTER		CONTRACT	DWG.No.
CHK'D 28	BF	DATE DEC 12/85		DETAIL: COLUMN (71)	(24TH TIER)	84-153	4138