
W14 x 90

B4211

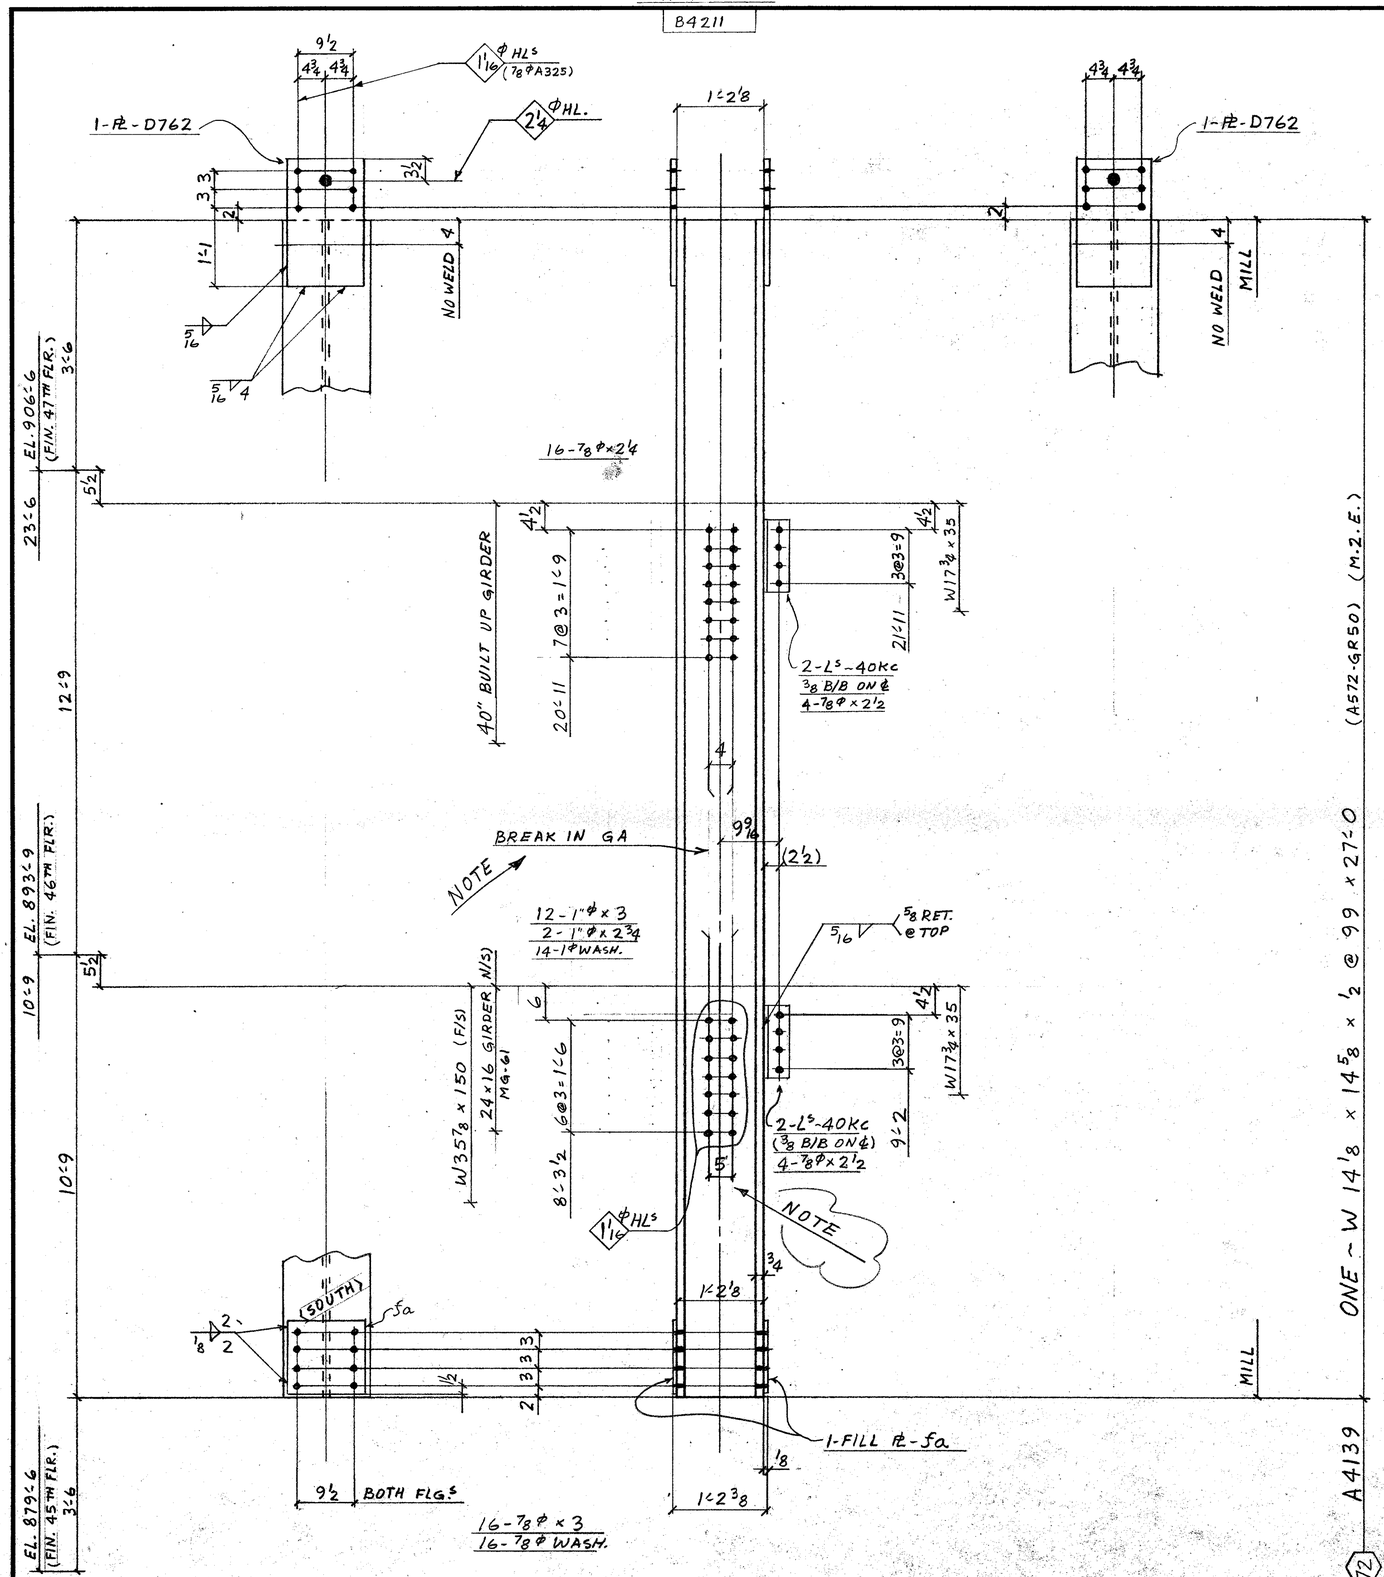

FIELD BOLTS

16 - 7/8 ϕ A325F x 2¼
8 - ⊥ x 2½
16 - ⊥ x 3

16 - 7/8 ϕ A325 WASHERS

12 - 1 ϕ A490F x 3
2 - ⊥ x 2¾

14 - 1 ϕ A325 WASHERS

DIM'S SHOWN IN BRACKETS ARE BASED ON ACCURATE COL SIZES.

SHOP SCRIBE VISIBLE C/L ON BOTH FLGS & B/S WEB TOP & BOTT.

MAT'L G40.21-44W U/N
E70 SERIES ELECTRODES
REF. DWG. E46, E47, E118
9D1, 9181, 9184

BILL OF MATERIAL

LINE	CCODSTE	COMMX SHIP DIVN.	PIECE MARKS MAIN MAT'L.	PIECE MARKS DETAIL MAT'L.	NO. OF PIECES	MATERIAL DESCRIPTION PL	WIDTH Inch	WIDTH 16th	X PLATE ONLY	THK. In.	THK. 16th	GRADE CODE	DSOR	FINISHED LENGTH Feet	FINISHED LENGTH In.	FINISHED LENGTH 16th	PAGE	LINE	REMARKS
01					F001														
02																			
03				40KC	4	L	4	3	3/8			44W		0	11	8			
04																			
05				D762	2	PT	12	8	X		0	6	44W		1	9	0		
06				FA	2	PT	12	0	X		0	2	⊥		1	0	8		
07																			
08					1		IF	5	16						8	0	0		
09					1		IF	1	8						1	0	0		
10																			
11																			
12	4708	A4139			1	W	14	x	99			A572GR50		27	0	0	179	3	M.2.E.
13																			
14																			
26			TOTAL		12				TOTAL					38					1-OF-1
01																			
02																			
26			TOTAL						TOTAL										

REV.			
1	DATE	BY	
2	DATE	BY	
3	DATE	BY	

Jan 29/86

SPEC. AS NOTED
HOLES 15/16 ϕ U/N
FINISH NONE

FRANKEL STEEL LIMITED
220 ATTWELL DRIVE, UNIT 1, REXDALE, ONTARIO M9W 5B2

MADE 27	DATE 20 DEC. '85	SQUAD
CHK'D. 28 GM	DATE JAN 24/86	F.R.

PROJECT: 7 WORLD TRADE CENTER
DETAIL: COLUMN (72) (29TH TIER)

CONTRACT 84-153

DWG.No. 4139