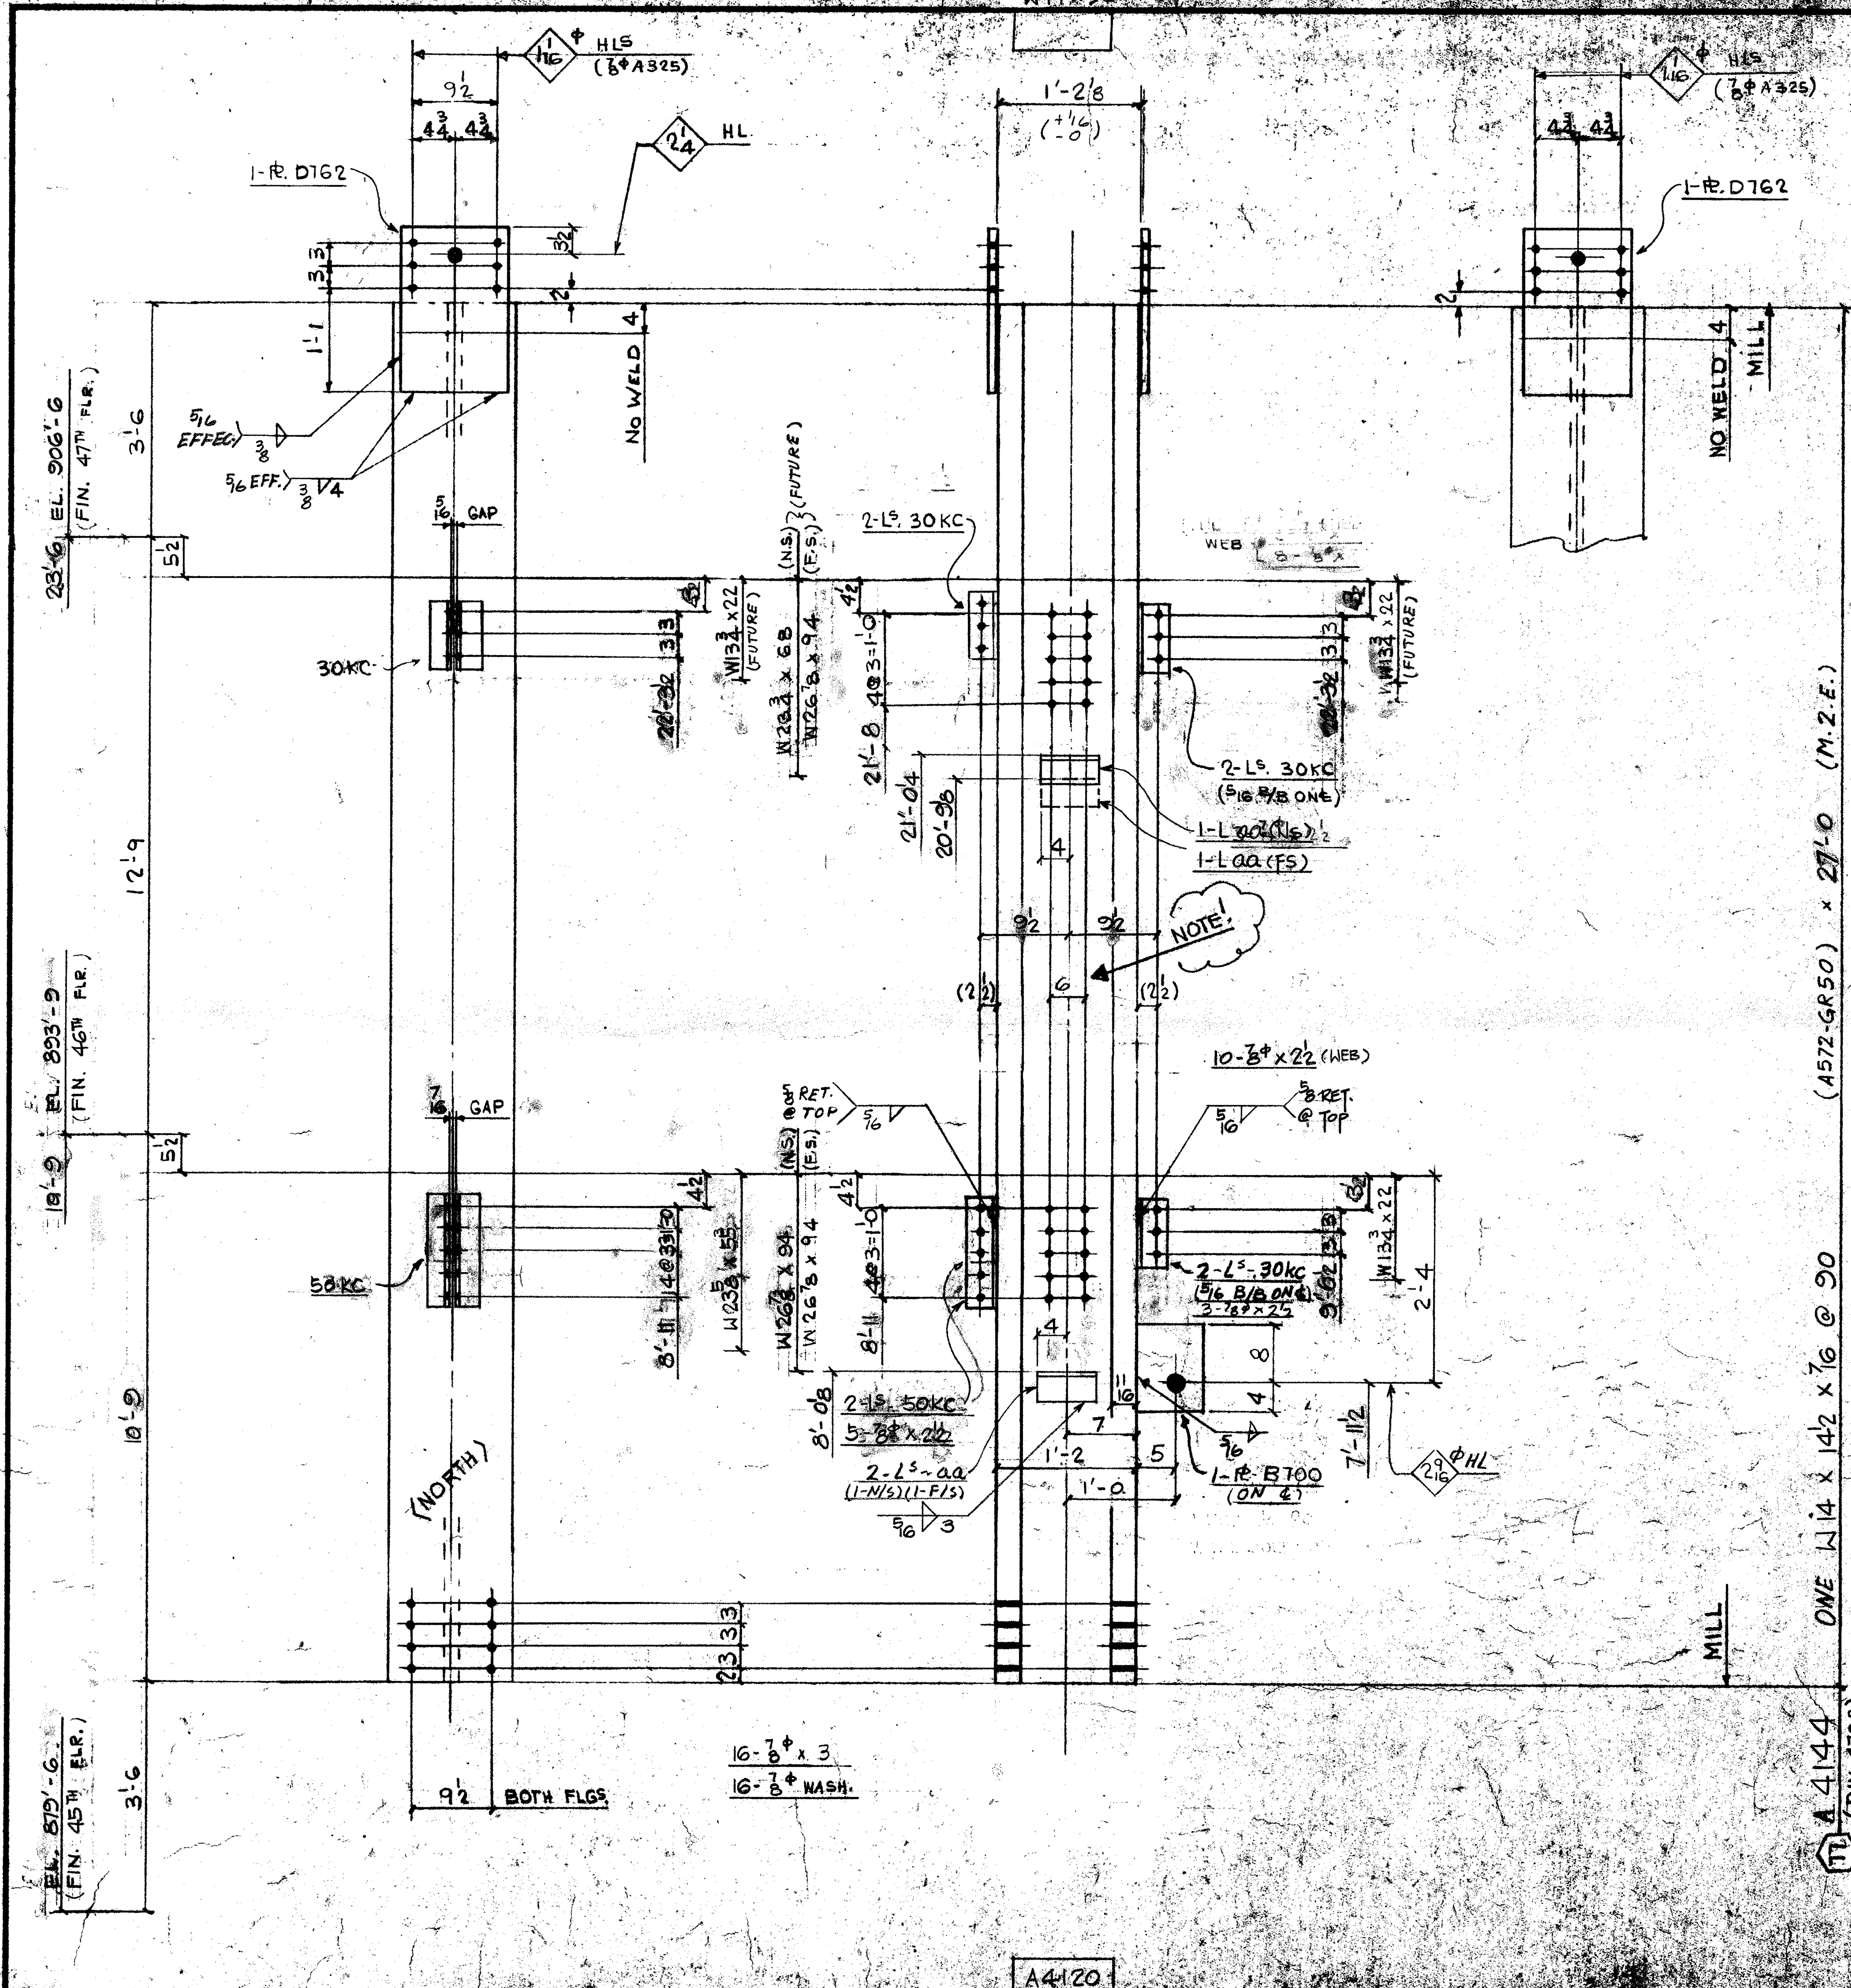


FIELD BOLTS:

18 - 7/8Φ (A325F) x 2 1/2
16 - " x 3
16 -
12 -

16 - 7/8Φ (A325) WASH.

DIM'S SHOWN IN BRACKETS ARE BASED ON ACCURATE COL SIZES.

SHOP SCRIBE VISIBLE C/L ON BOTH FLGS & B/S WEB TOP & BOTT.

MAT'L G40·21 - 44W U/N
E70 SERIES ELECTRODES
REF. DWG.S E46/47; E50
E118, 901, 9181

BILL OF MATERIAL

LINE	COST CODE	COMMX SHIP DIVN	PIECE MARKS MAIN MAT'L	PIECE MARKS DETAIL MAT'L	NO. OF PIECES	PL	MATERIAL DESCRIPTION WIDTH Inch 16th	X PLATE ONLY	TH In. 16th	GRADE CODE	DSOR	FINISHED LENGTH Feet In. 16th	PAGE	LINE	REMARKS
01					F001										
02				AA	4		L4 x 4 x 1/2			44W		0 8 0			
03				30KC	6		L4 x 3 x 3/8			44W		0 8 8			
04				50KC	2		"			"		1 2 8			
05		X	B700	1-PL	9x	1	x 1'-0								
06															
07				D762	2	PL	12 8 x		0 6	44W		1 9 0			
08															
09					4		HT BOLT 7/8			325					
10															
11					1		1F 5/16					11 0 0			
12					1		1F 3/8					4 0 0			
13															
14															
15		4702	A4144		1		W14 x 90			A572GR50		27 0 0			17422 M.2.E.
16															
17															
26				TOTAL	18					TOTAL		44			1-OF-1
01															
02															
03															
08															
09															
26				TOTAL						TOTAL					

REV.			
1 DATE	BY	SPEC. AS NOTED	FRANKEL STEEL LIMITED
2 DATE	BY	HOLES 15/16 Φ U/N	220 ATTWELL DRIVE, UNIT 1, REXDALE, ONTARIO M9W 5B2
3 DATE	BY	FINISH NONE	

MADE	DATE	SQUAD	PROJECT / DETAIL	CONTRACT	DWG. No.
27 MIKIM	02 OCT 85	FR	PROJECT: 7 WORLD TRADE CENTER	84-153	4144
CHK'D 28 BF	DATE DEC 12/85		DETAIL: COLUMN 11 (24TH TIER)		

Jan 14 86