
W14 x 90

D4211

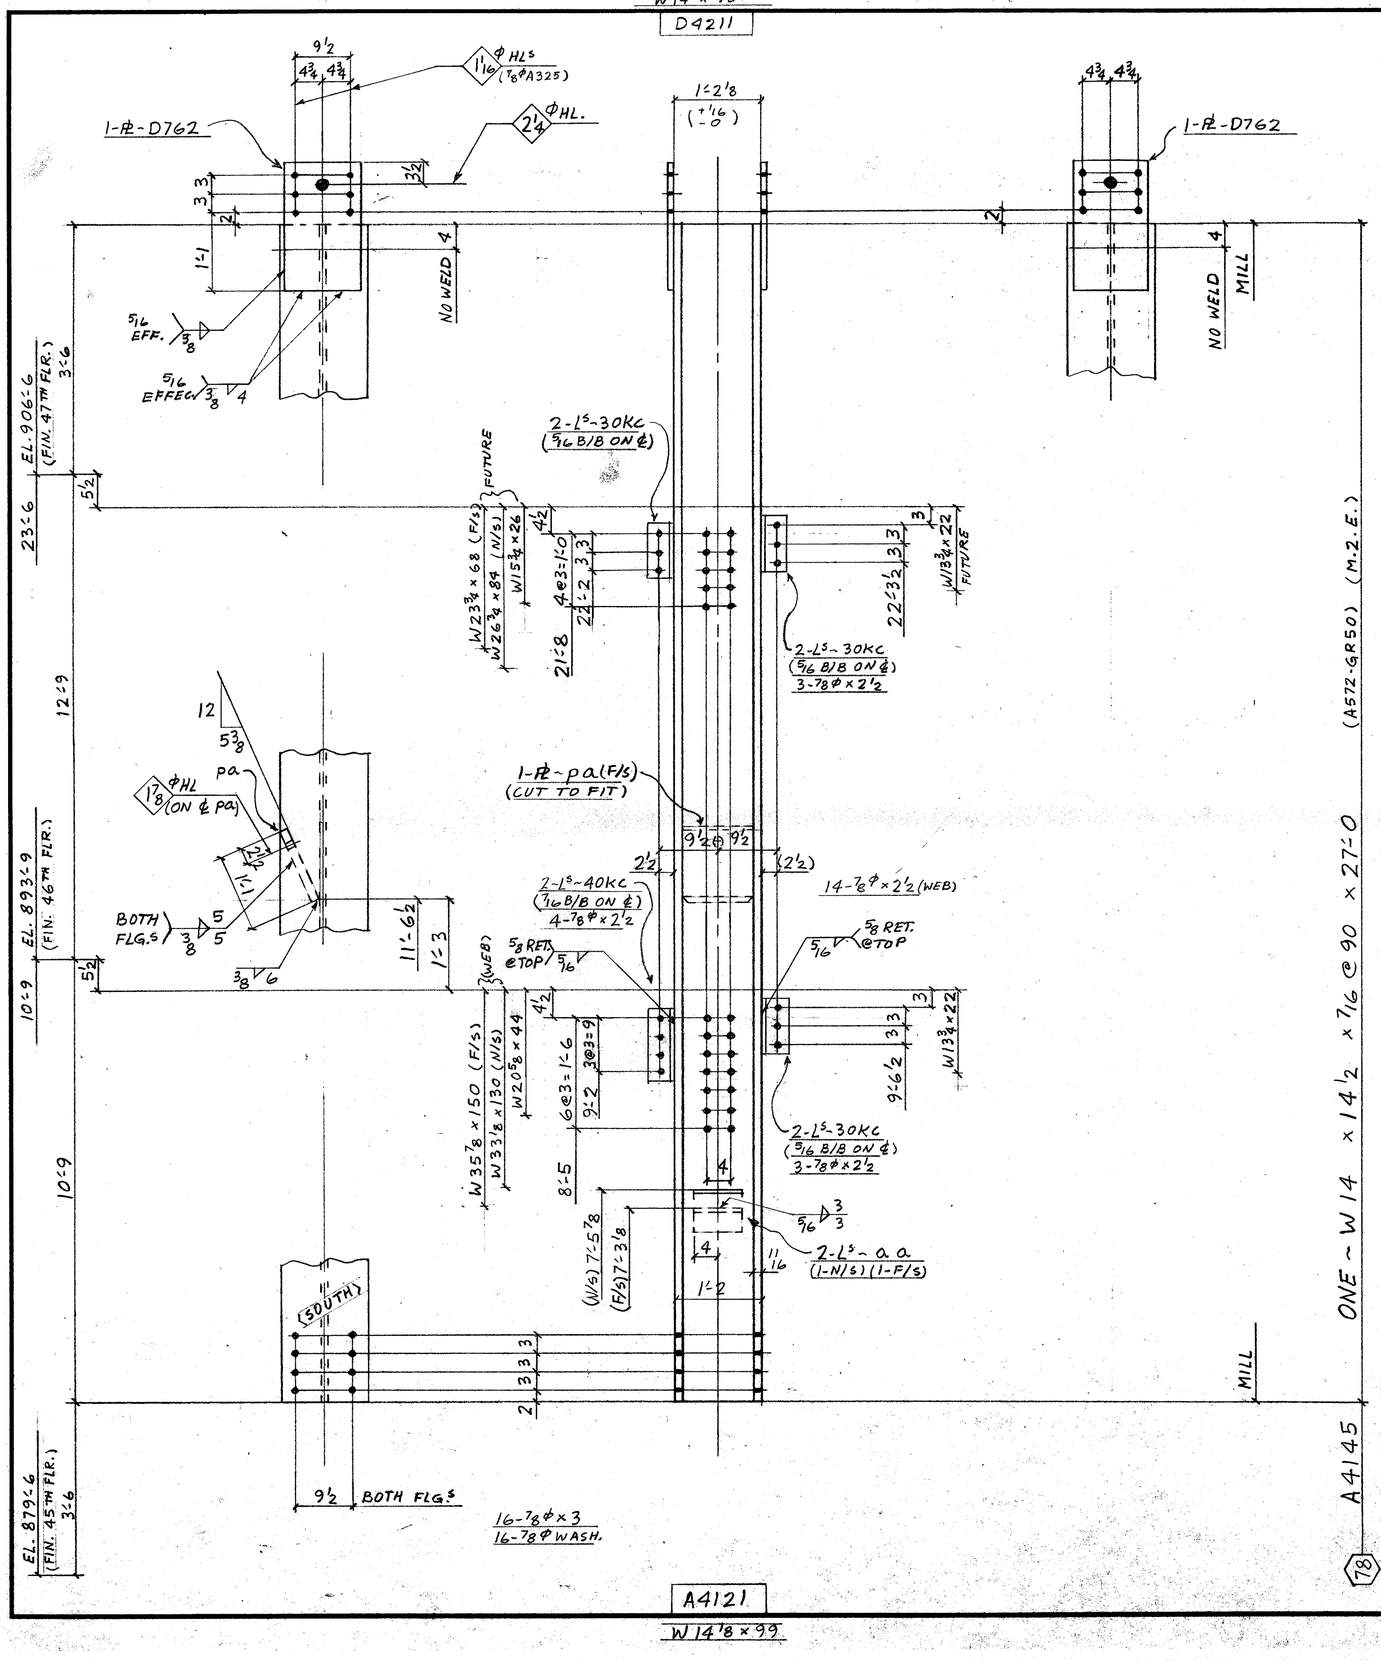

A4121

W14'8 x 99

FIELD BOLTS
24-⅞ϕ A325F x 2'2
16- ⊥ x 3

16-⅞ϕ A325 WASH.

DIM'S SHOWN IN BRACKETS ARE BASED ON ACCURATE COL SIZES.

SHOP SCRIBE VISIBLE C/L ON BOTH FLGS & B/S WEB TOP & BOTT.

MAT'L G40.21-44W U/N
E70 SERIES ELECTRODES
REF. DWG. E46, E47, E118
901, 918)

BILL OF MATERIAL

LINE	CCODE	COMMX SHIP DIVN.	PIECE MARKS MAIN MAT'L.	PIECE MARKS DETAIL MAT'L.	NO. OF PIECES	MATERIAL DESCRIPTION PL	WIDTH Inch	WIDTH 16th	X PLATE ONLY	THK. In.	THK. 16th	GRADE CODE	DSGR	FINISHED LENGTH Feet	FINISHED LENGTH In.	FINISHED LENGTH 16th	PAGE	LINE	REMARKS
01					F001														
03				30KC	6	L	4		x 3 x 3/8			44W		0	8	8			
04				AA	2	L	4		x 4 x 1/2			⊥		0	8	0			PLAIN
05				40KC	2	L	4		x 3 x 3/8			⊥		0	11	8			
06				D762	2	PT	12	8	x		0 6	44W		1	9	0			
07				PA	1	PT	12	8	x		1 2	⊥		1	1	0			CUT TO FIT
08																			
09					1	IF	5/16							5	0	0			
10					1	IF	3/8							6	0	0			
11																			
12																			
13	4701	A4145			1	W	14	x 90				A572GR50		27	0	0	1742	2	M.2.F
14																			
15																			
26				TOTAL	17							TOTAL		40					1-OF-1

01																			
02																			
26				TOTAL								TOTAL							Jan 27/86

REV			
1	DATE	BY	SPEC. AS NOTED
2	DATE	BY	HOLES 15/16ϕ U/N
3	DATE	BY	FINISH NONE

MADE 27 SF DATE 23/DEC./85 SQUAD F.R.
CHK'D. 28 GM DATE JAN 29/86

FRANKEL STEEL LIMITED
220 ATTWELL DRIVE, UNIT 1, REXDALE, ONTARIO M9W 5B2

PROJECT: 7 WORLD TRADE CENTER
DETAIL: COLUMN 78 (24TH TIER)

CONTRACT 84-153 DWG.No. 4145