
DIM'S SHOWN IN BRACKETS ARE BASED ON ACCURATE COL SIZES.

SHOP SCRIBE VISIBLE C/L ON BOTH FLGS & B/S WEB TOP & BOTT.

SHOP NOTES

MATERIAL G40·21 44W ᵁ/ₙ
E70 SERIES ELECTRODES
REF DWGS E48 E118 E118A
CW14 9149 9131

	FIELD BOLTS
72	1ᵠ A325 WSHRS
10	1ᵠ A490 × 2¾
32	1ᵠ A490 × 3
24	1ᵠ A490 × 3¼
6	1ᵠ A490 × 3¾
5	⅞ᵠ A325 × 2

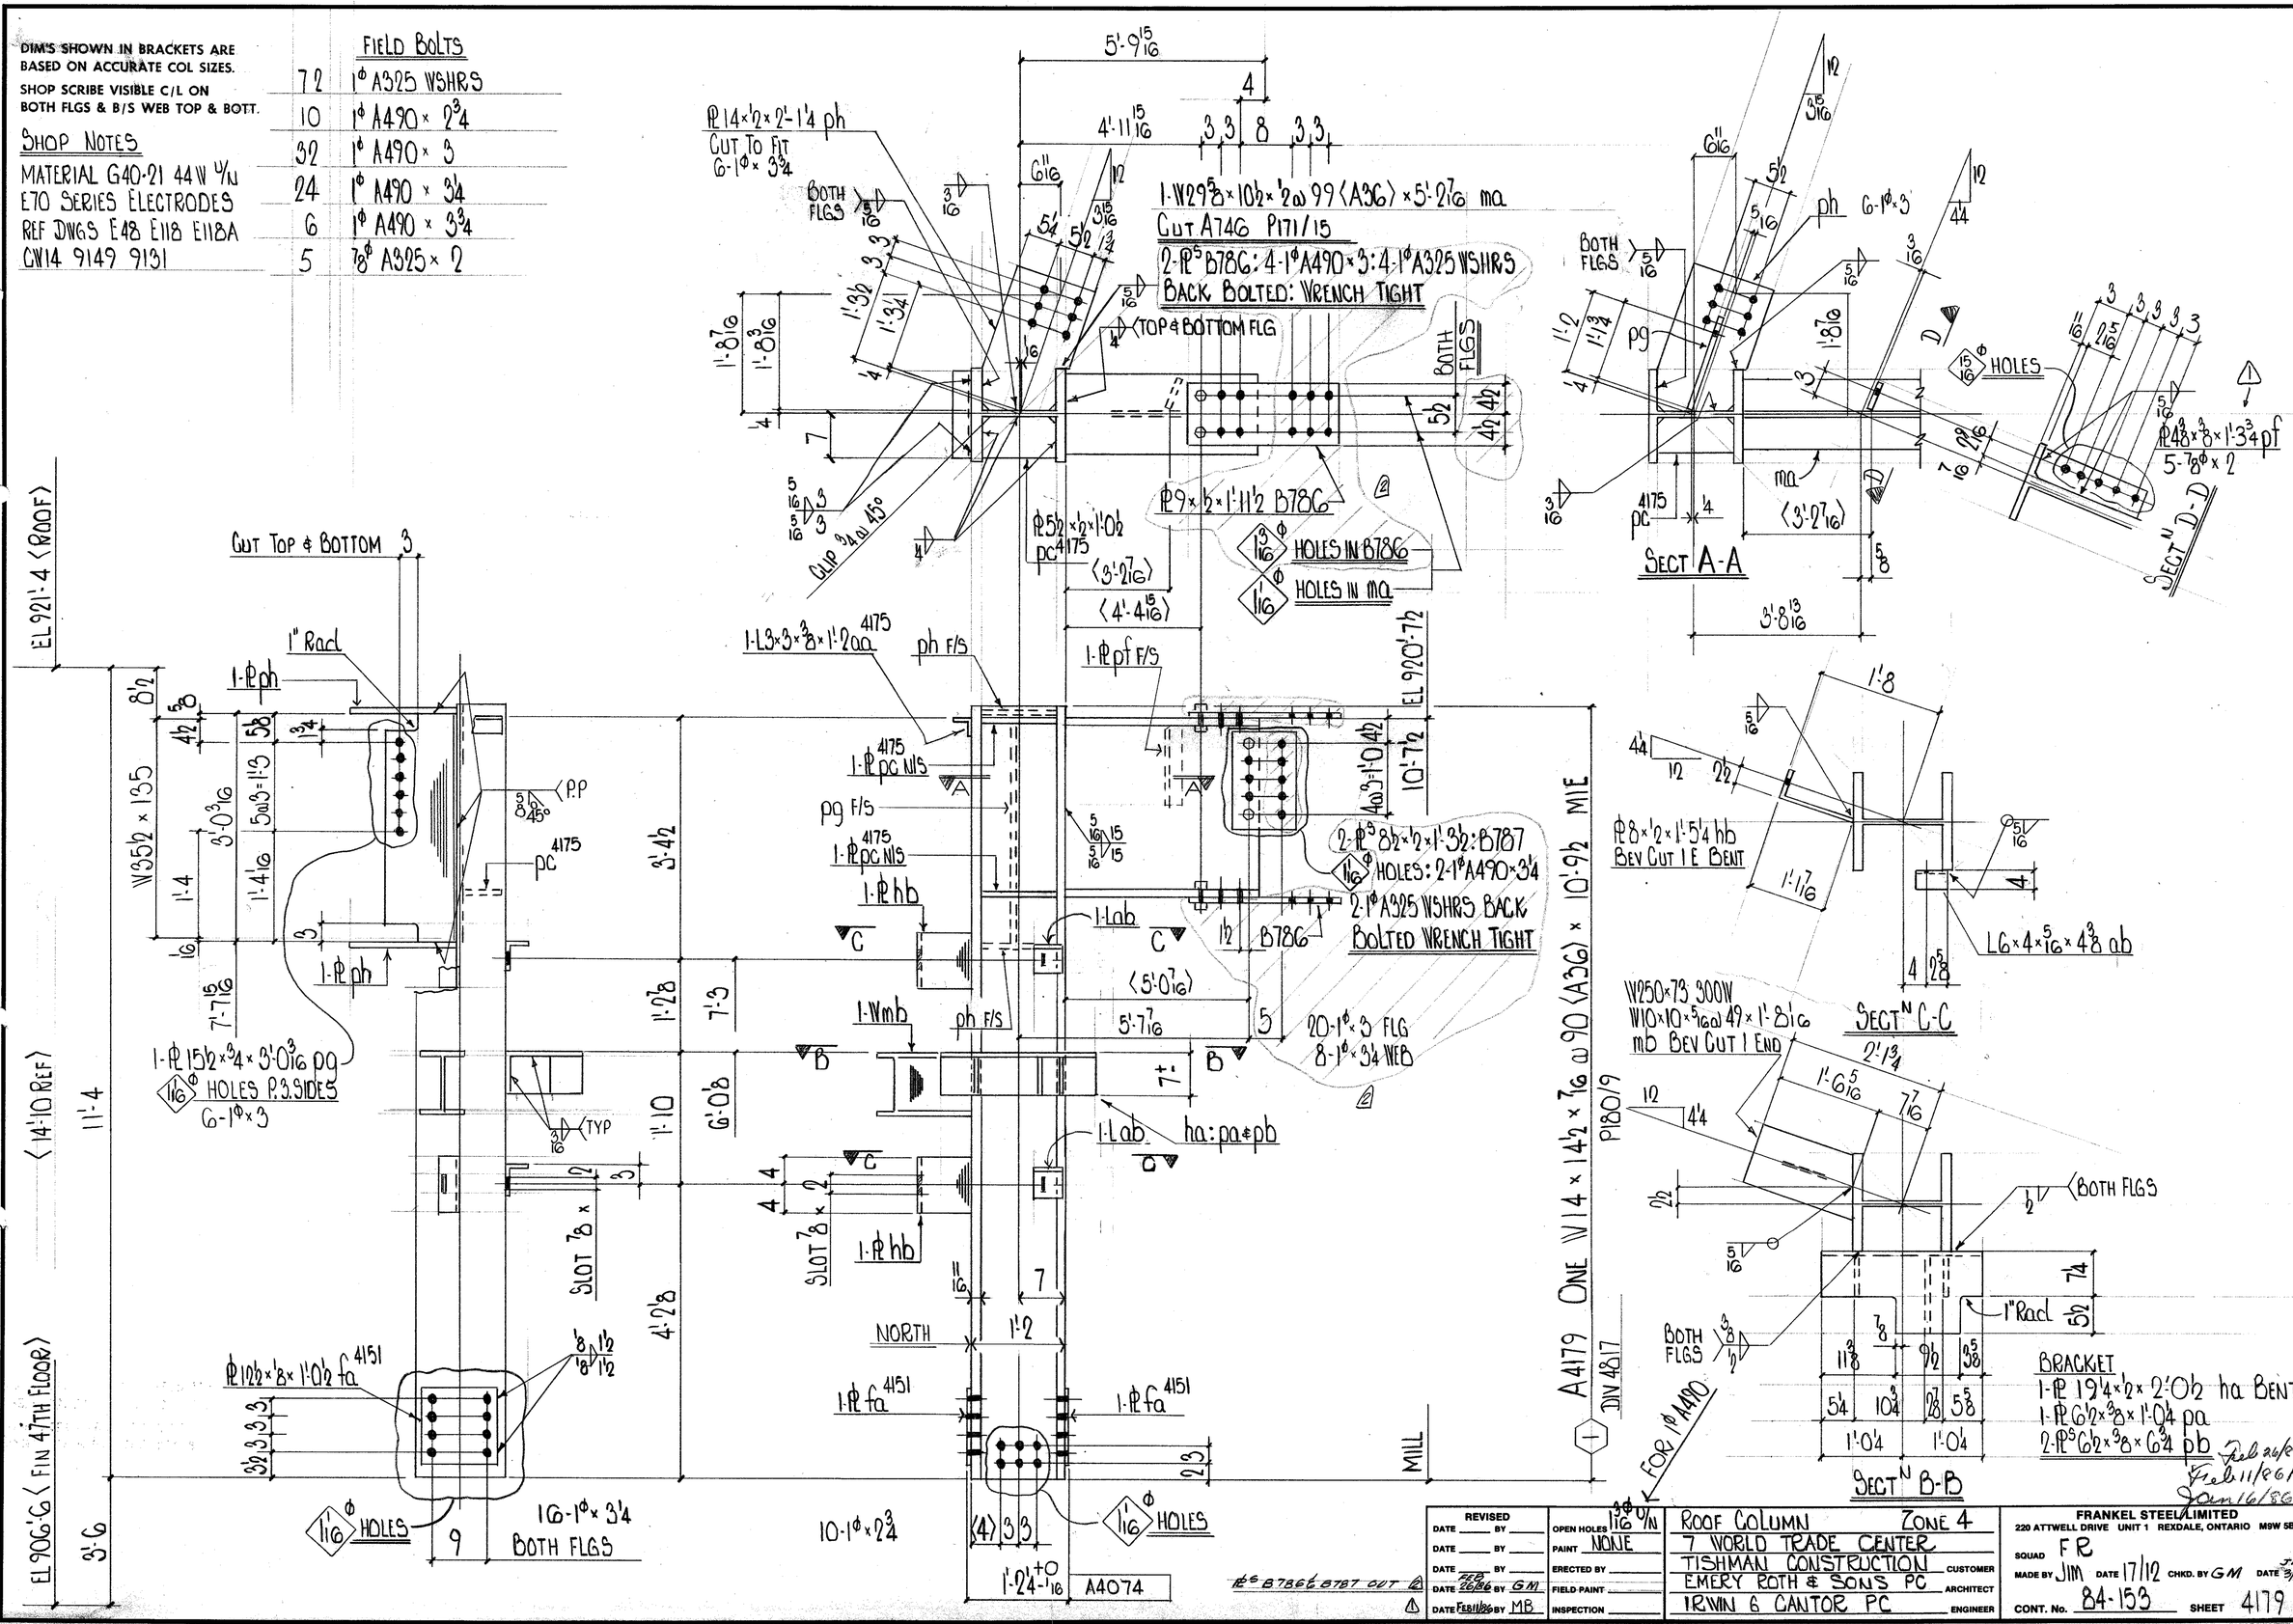

REVISED		OPEN HOLES 13/16ᵠ O/N
DATE ___ BY ___		PAINT NONE
DATE ___ BY ___		ERECTED BY
DATE FEB 26/86 BY GM		FIELD PAINT
DATE FEB 11/86 BY MB		INSPECTION

PL⁵ B786 B787 CUT

ROOF COLUMN — ZONE 4
7 WORLD TRADE CENTER
TISHMAN CONSTRUCTION — CUSTOMER
EMERY ROTH & SONS PC — ARCHITECT
IRWIN G CANTOR PC — ENGINEER

FRANKEL STEEL LIMITED
220 ATTWELL DRIVE UNIT 1 REXDALE, ONTARIO M9W 5B2

SQUAD FR
MADE BY JIM DATE 17/12 CHKD. BY GM DATE JAN 3/86
CONT. No. 84-153 SHEET 4179