

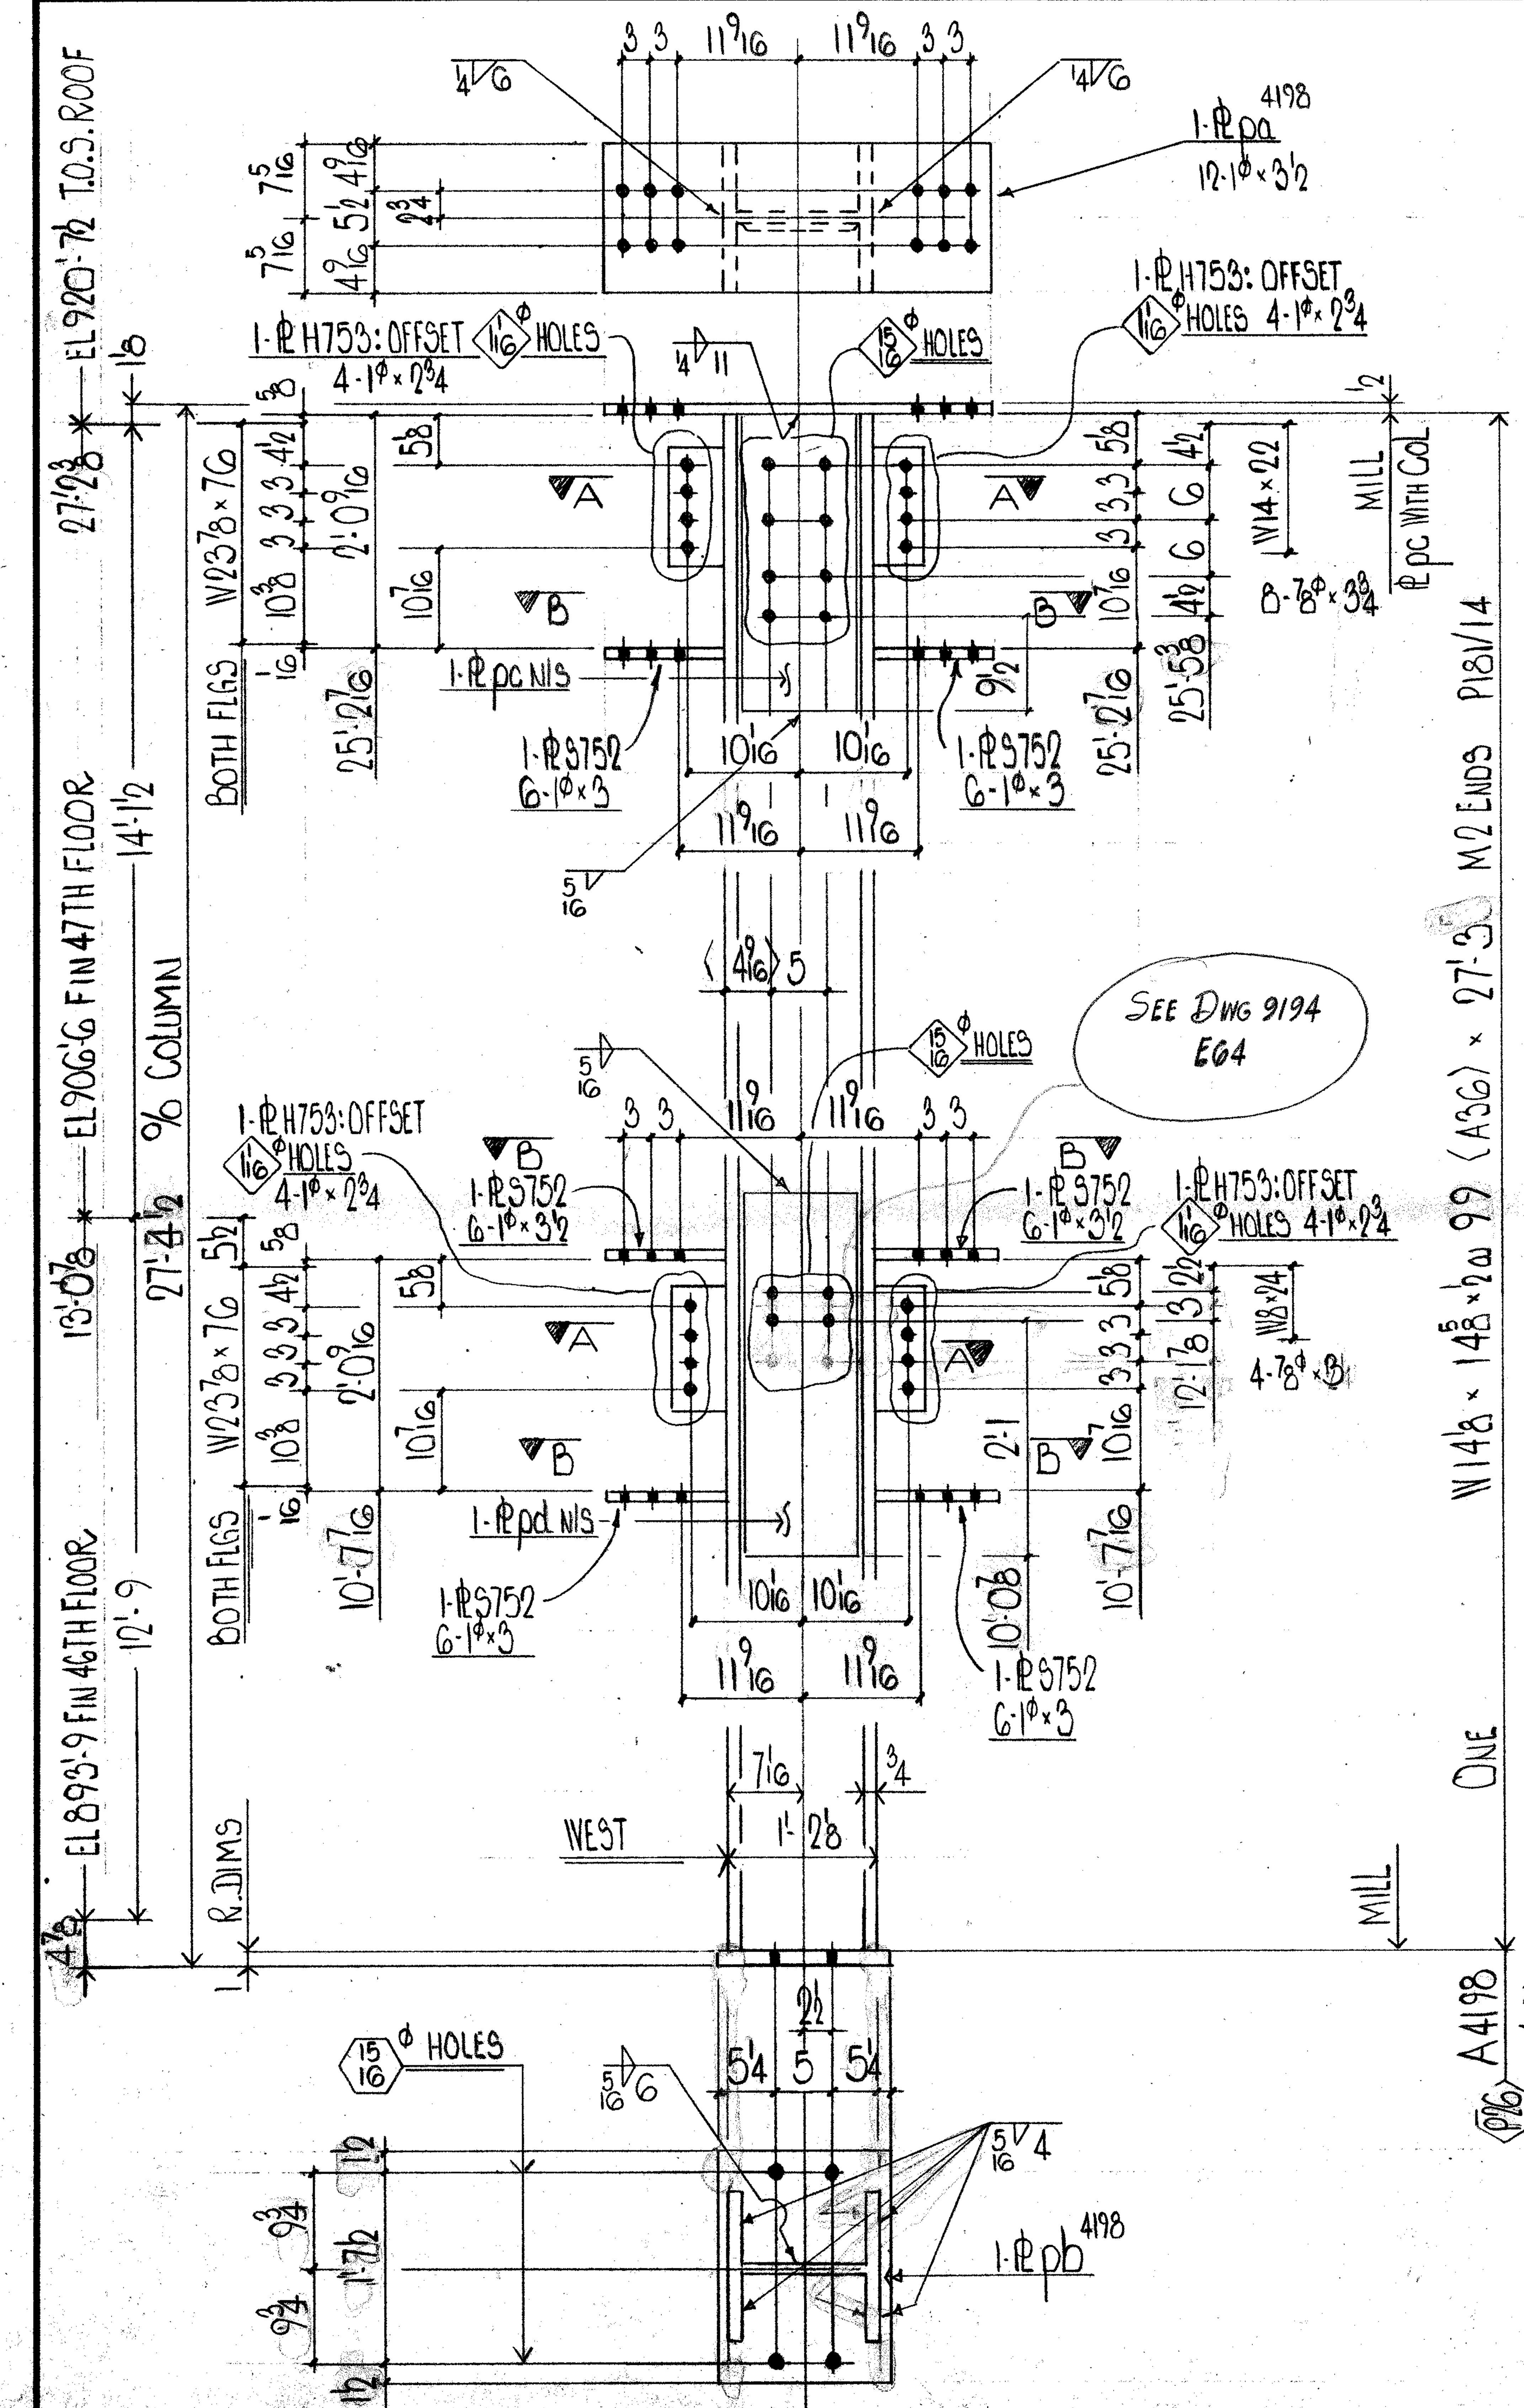


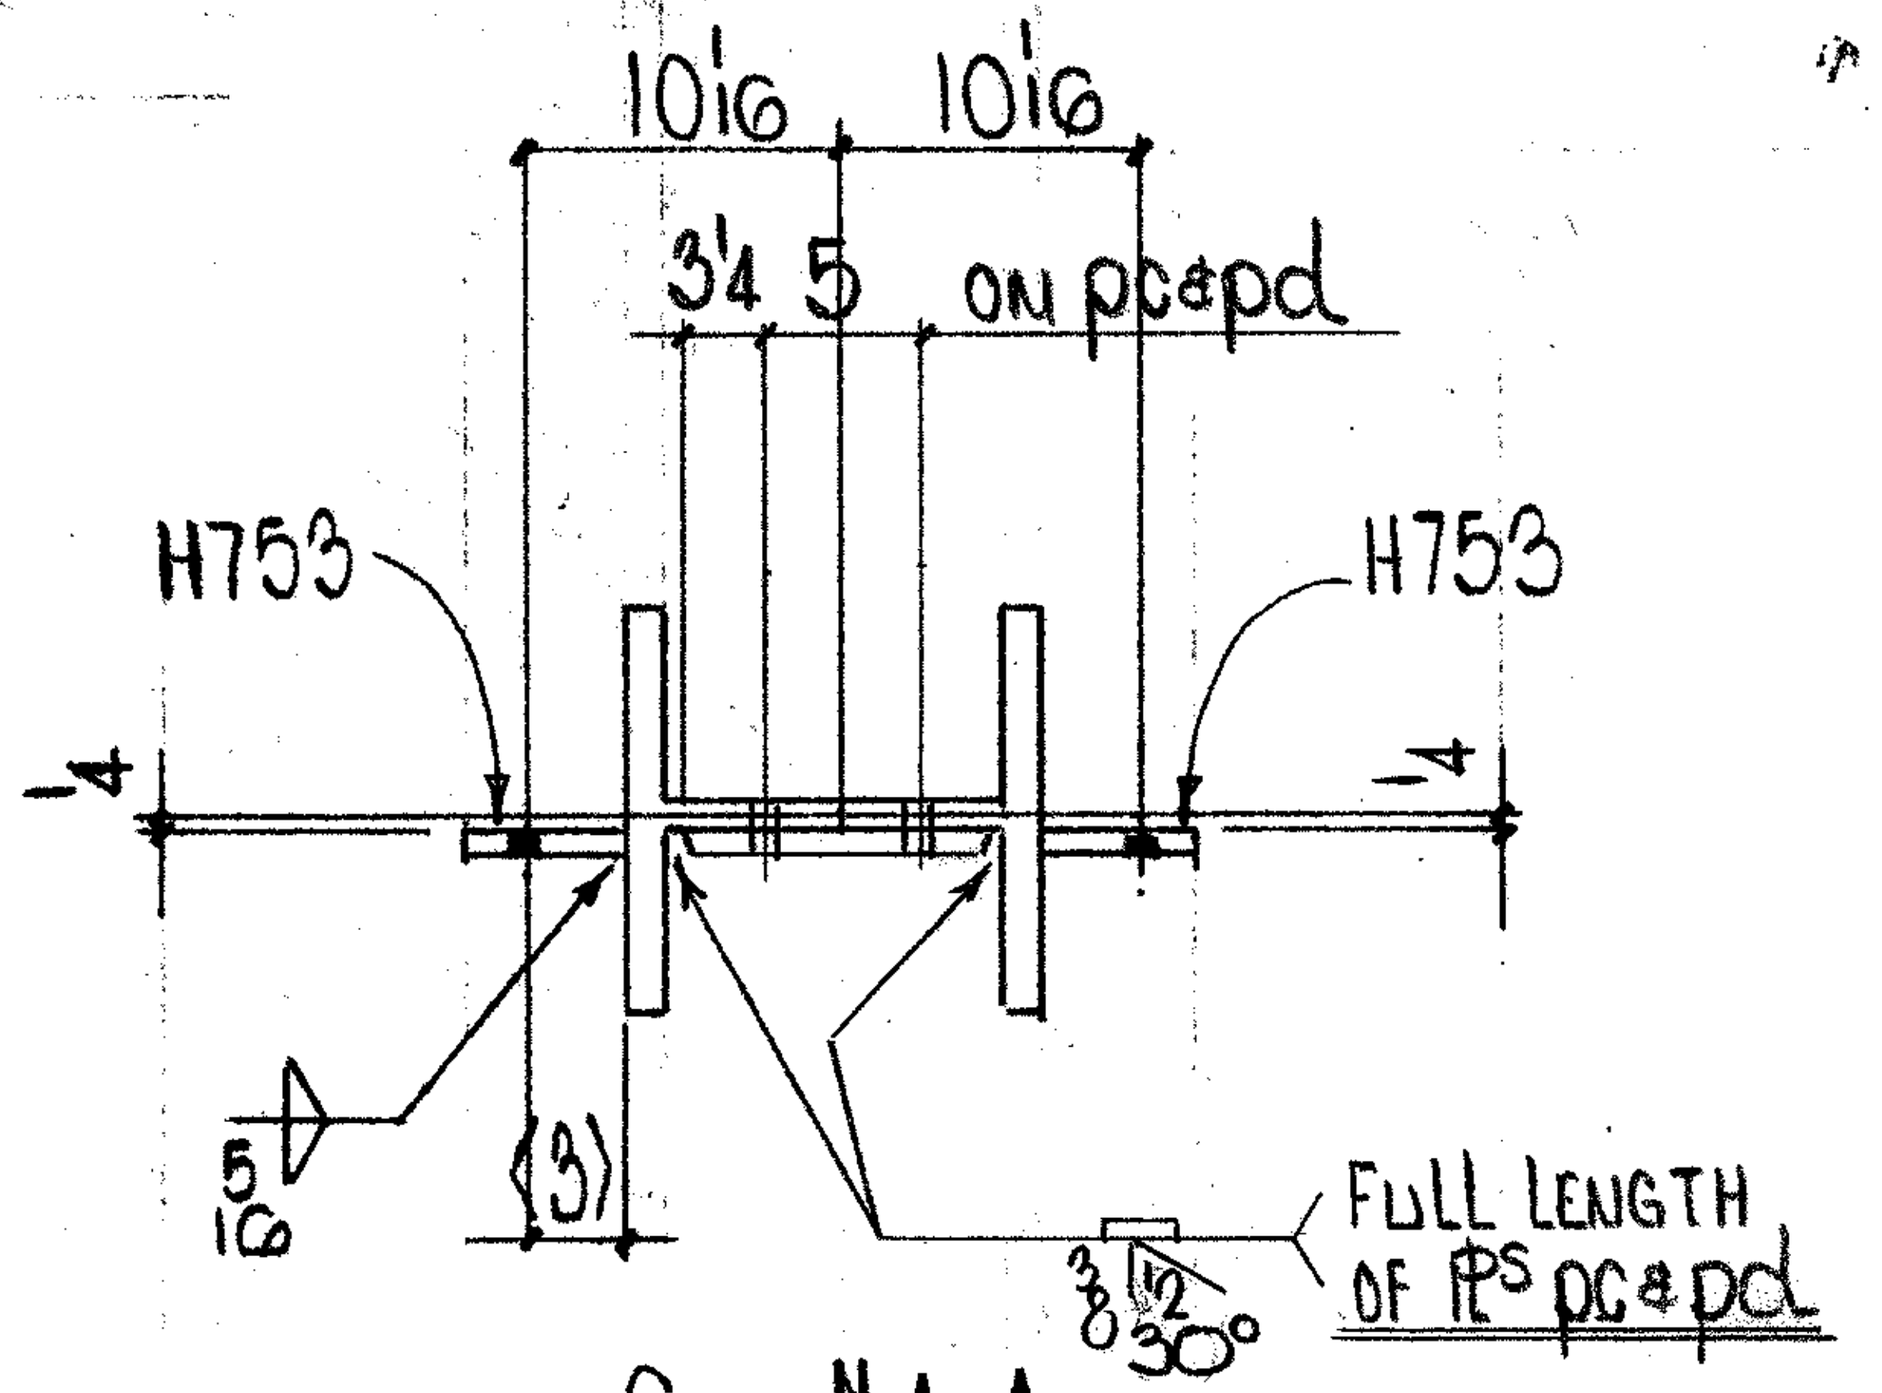

SECTⁿ A-A

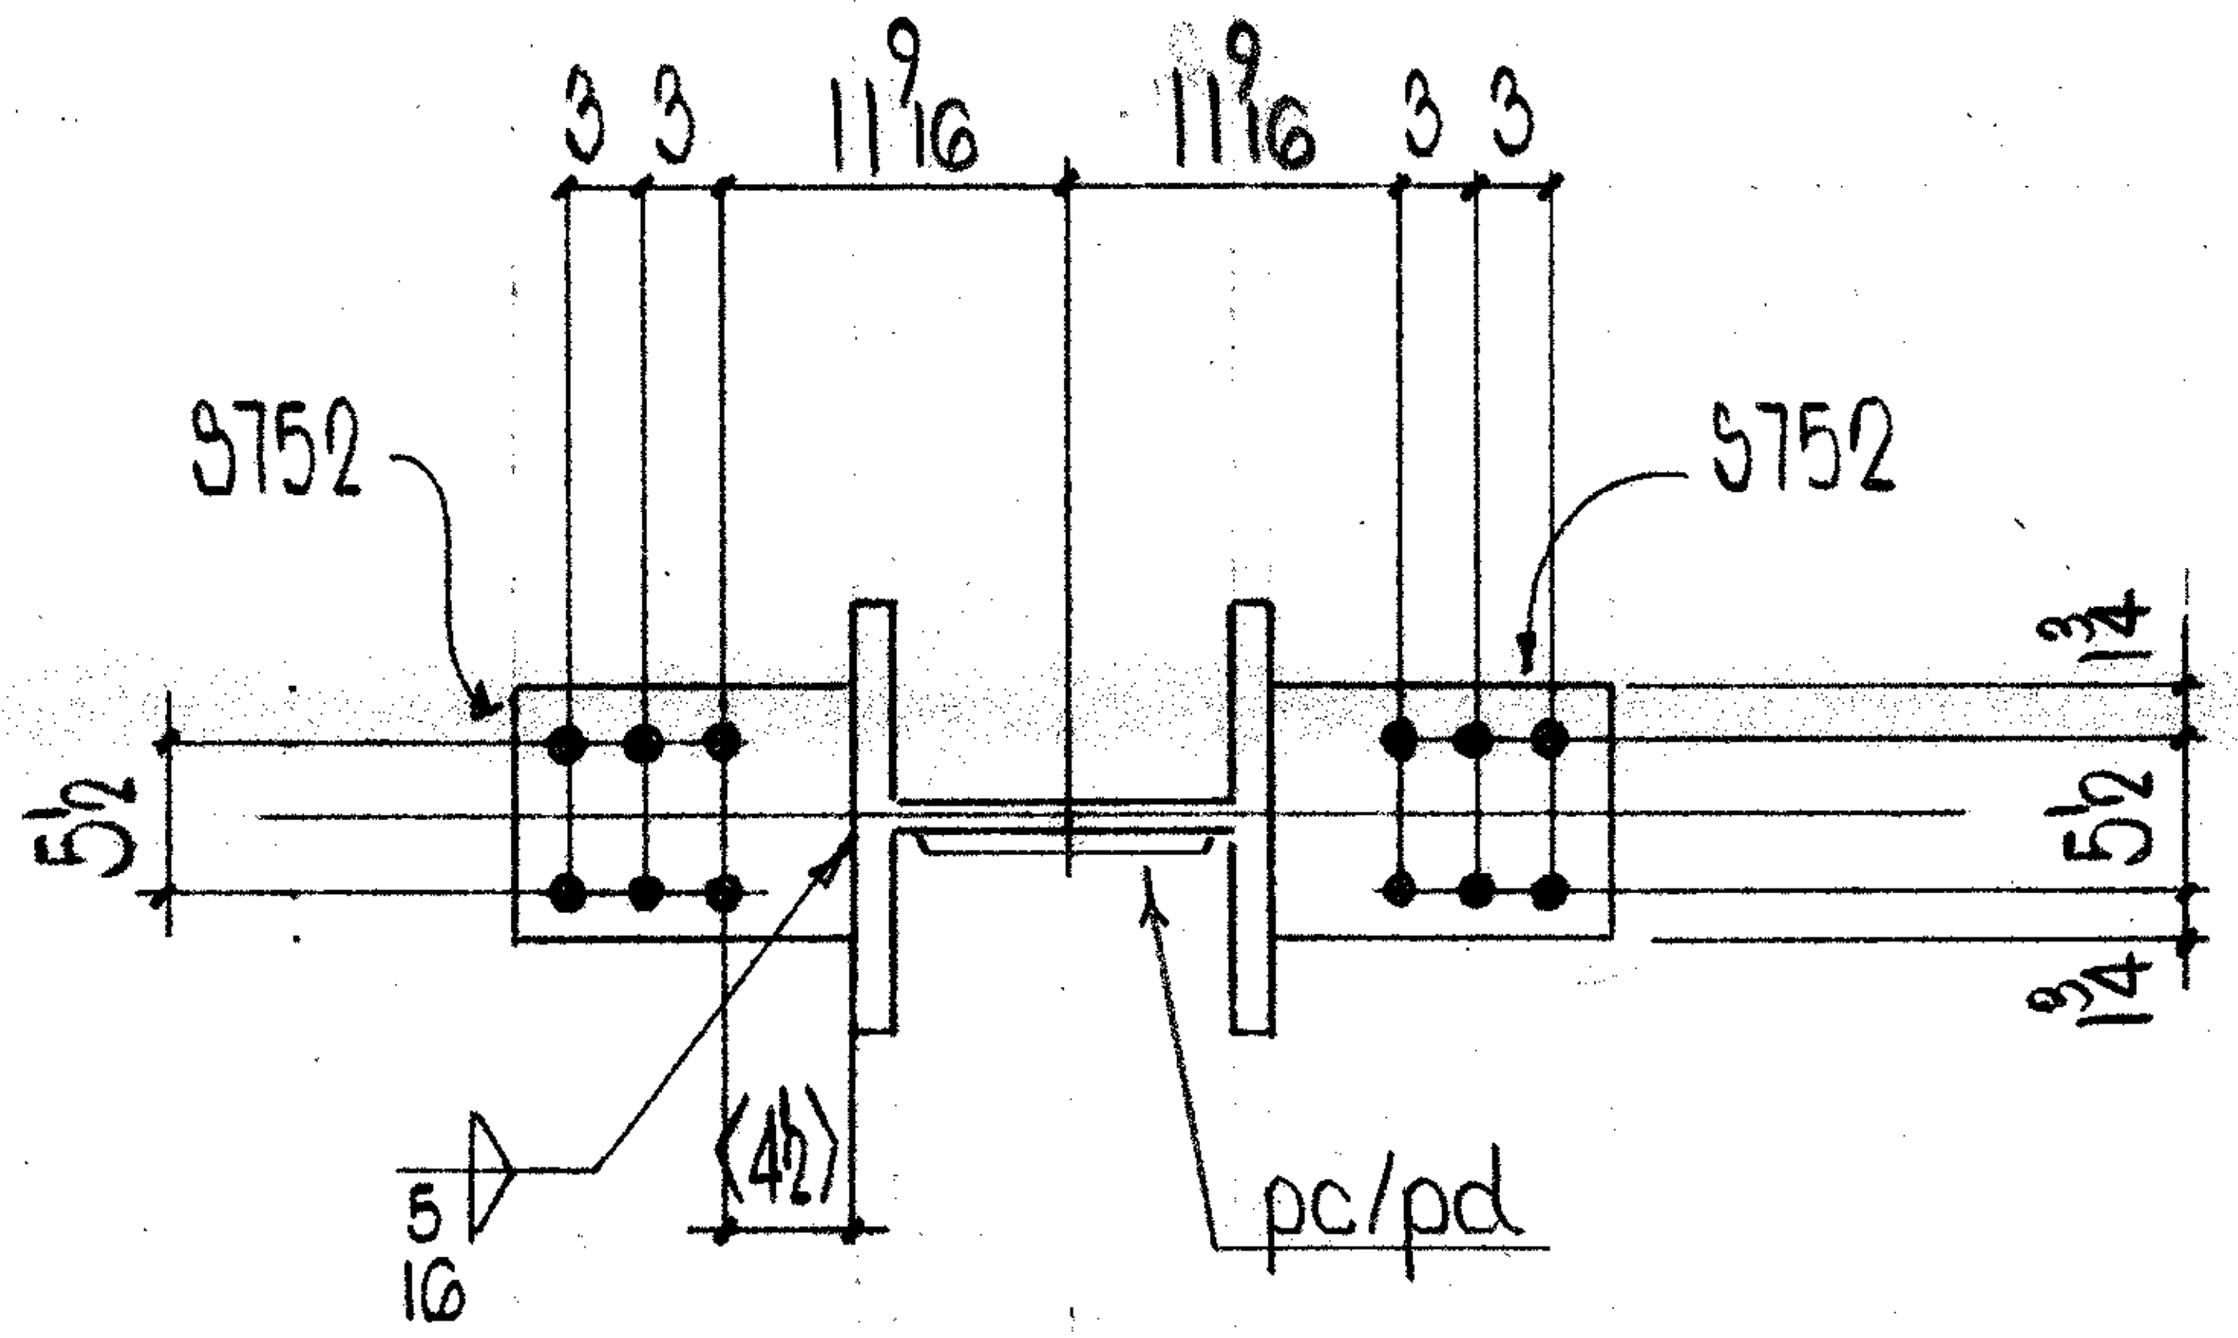

SECTⁿ B-B

DIM'S SHOWN IN BRACKETS ARE BASED ON ACCURATE COL SIZES.

SHOP SCRIBE VISIBLE C/L ON BOTH FLGS & B/S WEB TOP & BOTT.

SHOP NOTES

MATERIAL G40-21 44W U/NOTED
E70 SERIES ELECTRODES
REF DWGS E46 E47 E48
9132 9141

FIELD BOLTS

64	1φ A325	WSHRS
16	1φ A490	2¾
24	(	3
24	⊥	3½
4	⅞φ A325	3¼
8	⅞φ A325	3¾

BILL OF MATERIAL

LINE	COST	CODE	COMMX SHIP DIVN.	PIECE MARKS MAIN MAT'L.	PIECE MARKS DETAIL MAT'L.	NO. OF PIECES	PL	WIDTH Inch	WIDTH 16th	XPLATE ONLY	THK. In.	THK. 16th	GRADE CODE	DSOR	FINISHED LENGTH Feet	In.	16th	PAGE	LINE	REMARKS
01						F001														
02																				
03					PA4198	1	Pl	14	10	x	0	8	44W		3	3	2			
04																				
05					PB4198	1	Pl	15	8	x	1	0	(		1	10	8			
06																				
07					H753	4	Pl	5	0	x	0	8				1	0	8		
08																				
09					S752	6	Pl	9	0	x	0	8	⊥		1	0	8			
10																				
11					PD	1	Pl	11	8	x	0	6	44W		3	1	8			P2S
12																				
13					PC	1	Pl	11	8	x	0	6	44W		2	7	2			M1E P2S
14																				
15																				
16						1		1F		1/4					3	0	0			
17						1		1F		5/16					16	0	0			
18						1		6G		3/8					12	0	0			
19																				
20																				
21																				
22																				
23																				
24			4701	A4198		1				W14×99			A36		27	3	0	181	14	M2E
25																				
26					TOTAL	19							TOTAL		69					1 OF 1

LINE	COST	CODE	COMMX SHIP DIVN.	MAIN MAT'L.	DETAIL MAT'L.	NO. OF PIECES	PL	WIDTH Inch	WIDTH 16th	XPLATE ONLY	THK. In.	THK. 16th	GRADE CODE	DSOR	Feet	In.	16th	PAGE	LINE	REMARKS
01																				
02																				
26					TOTAL								TOTAL							

Jan 22/86

REV. 1 DATE	BY	SPEC. AS NOTED	**FRANKEL STEEL LIMITED**
REV. 2 DATE	BY	HOLES 15/16φ U/NOTED	220 ATTWELL DRIVE, UNIT 1, REXDALE, ONTARIO M9W 5B2
REV. 3 DATE	BY	FINISH NONE	
MADE 27 JIM	DATE JAN 13	SQUAD F R	PROJECT: 7 WORLD TRADE CENTER — CONTRACT 84-153 — DWG.No. 4198
CHK'D. 28 GM	DATE JAN 17/86		DETAIL: ROOF POST ZONE 4