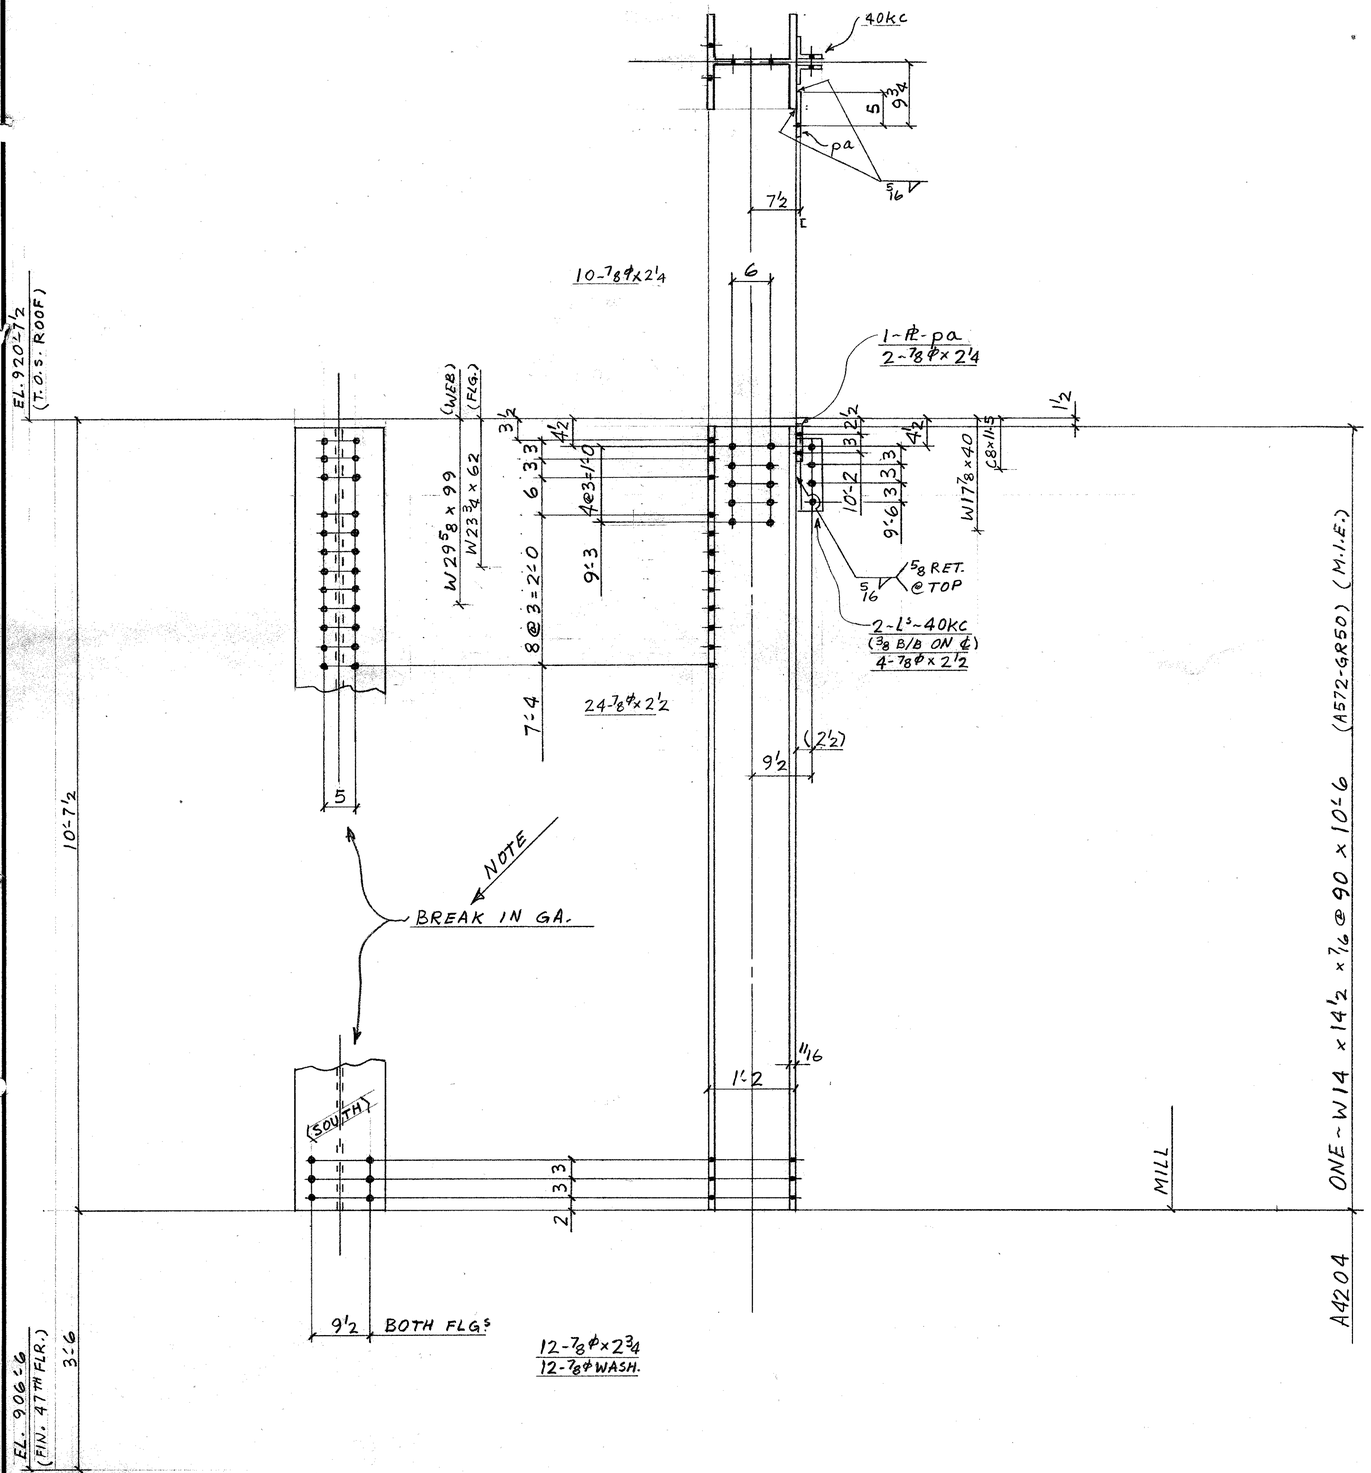


A4129

W14 x 90

FIELD BOLTS

12 - ⅞ϕ A325F x 2¼

28 - ⊥ x 2½

12 - ⊥ x 2¾

12 - ⅞ϕ A325 WASHERS

DIM'S SHOWN IN BRACKETS ARE BASED ON ACCURATE COL SIZES.

SHOP SCRIBE VISIBLE C/L ON BOTH FLGS & B/S WEB TOP & BOTT.

MAT'L G40-21-44W U/N
E70 SERIES ELECTRODES
REF. DWG. E48, E118, 901
9180

BILL OF MATERIAL

LINE	CCODSTE	COMMX SHIP DIVN.	PIECE MARKS MAIN MAT'L.	PIECE MARKS DETAIL MAT'L.	NO. OF PIECES	MATERIAL DESCRIPTION PL	WIDTH Inch	WIDTH 16th	X PLATE ONLY	THK. In.	THK. 16th	GRADE CODE	DSOOR	FINISHED LENGTH Feet	FINISHED LENGTH In.	FINISHED LENGTH 16th	PAGE	LINE	REMARKS
01					F001														
02																			
03				40KC		2	L4	×	3	×	3/8			44W		0	11	8	
04																			
05																			
06																			
07				PA		1	PI	6	8	×		0	8	44W		0	6	12	
08																			
09																			
10																			
11					1	IF	5/16								2	6	0		
12																			
13																			
14																			
15			4815A4204		1	W	14	×	90			A572GR50		10	6	0181	5		M.I.E.
16																			
17																			
26			TOTAL		6		TOTAL							12			1-OF-1		

01																			
02																			
26			TOTAL				TOTAL												

REV.					
1	DATE		BY	SPEC.	AS NOTED
2	DATE		BY	HOLES	15/16 ϕ
3	DATE		BY	FINISH	NONE

Feb 10/86

FRANKEL STEEL LIMITED

220 ATTWELL DRIVE, UNIT 1, REXDALE, ONTARIO M9W 5B2

MADE 27	DATE 14/ JAN. '86	SQUAD	PROJECT: 7 WORLD TRADE CENTER	CONTRACT	DWG.No.
SF					
CHK'D. 28 GM	DATE JAN 29/86	FR	DETAIL: COLUMN (62) CORE ROOF	84-153	4204