
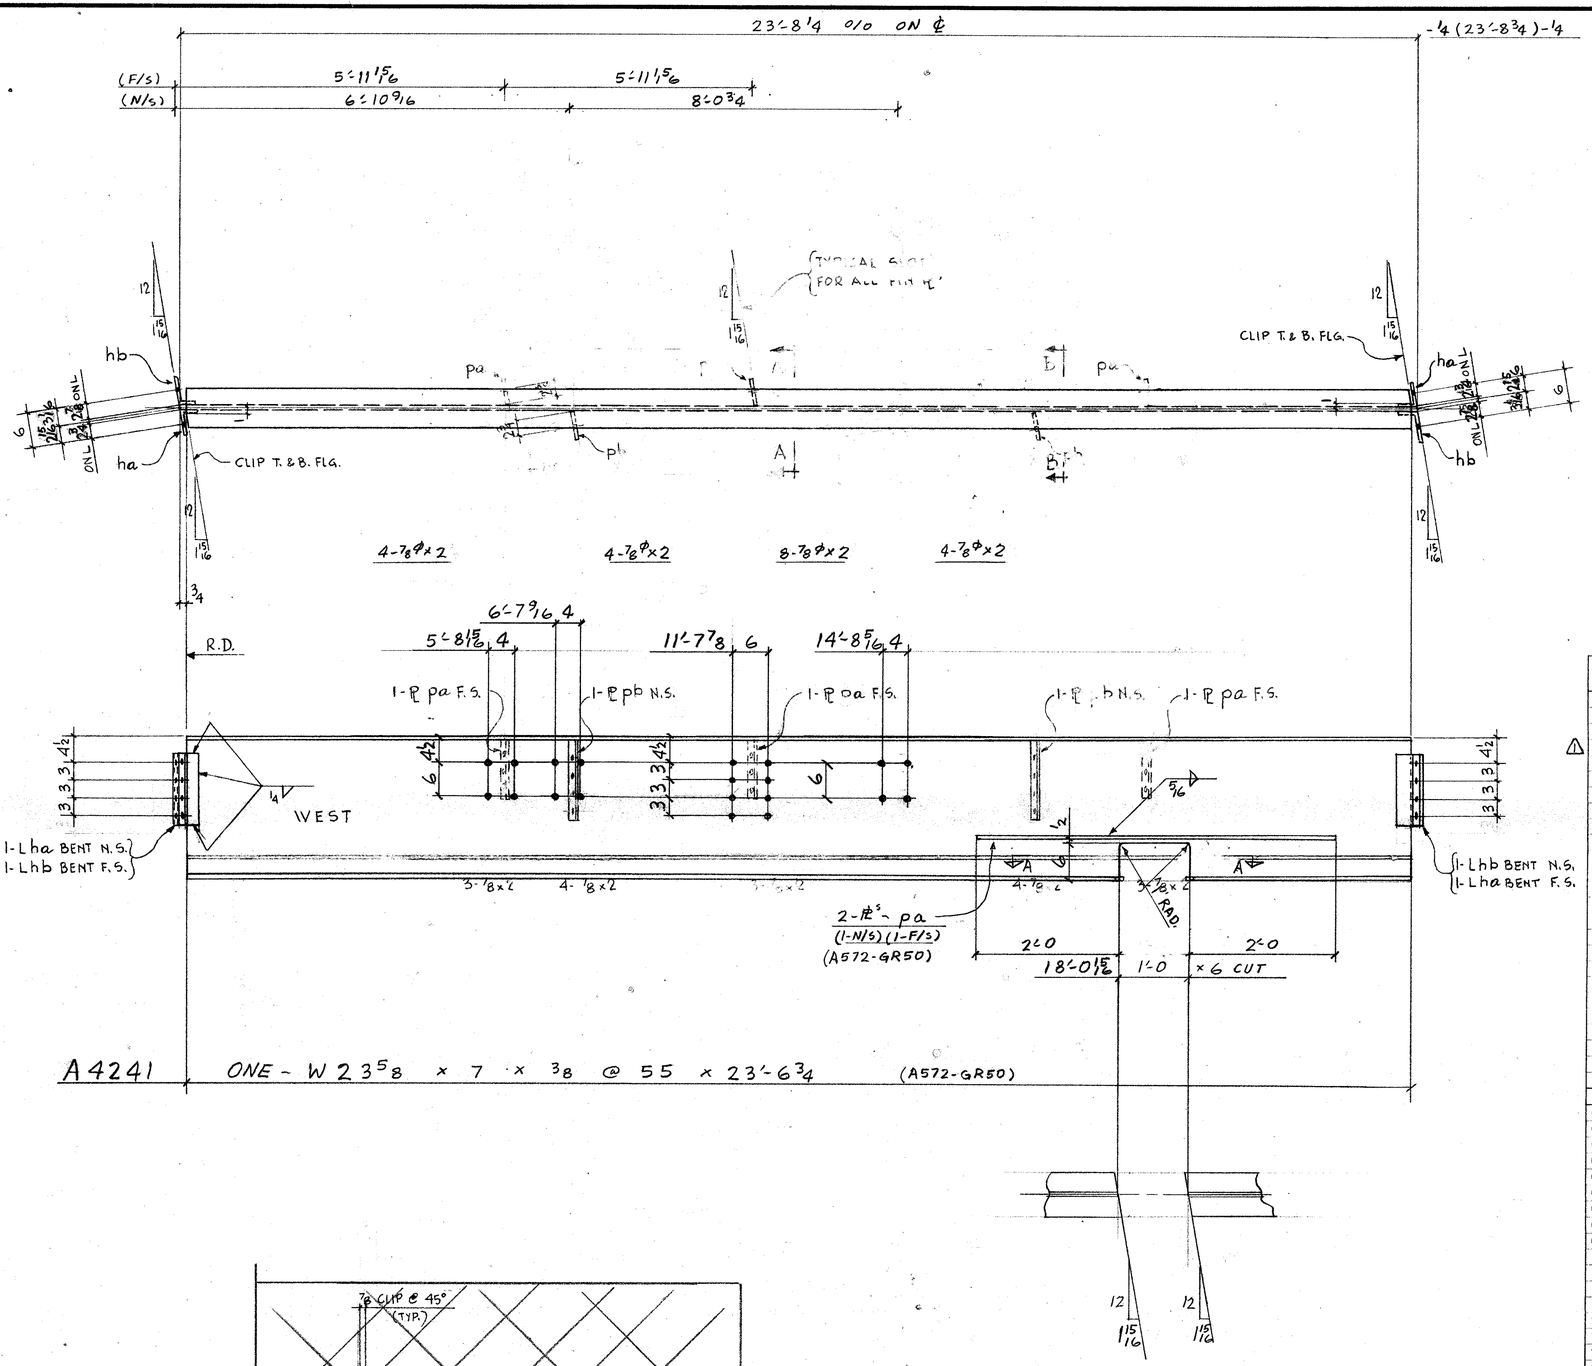


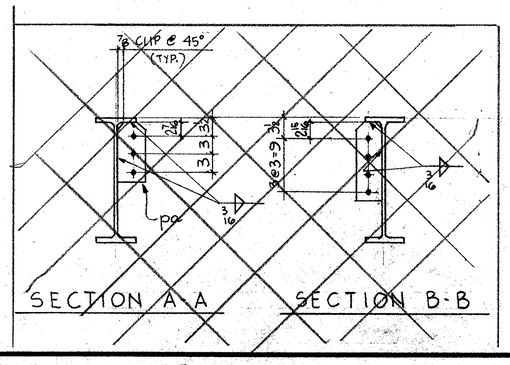

FIELD BOLTS (A325 F)
20- H.T. BOLTS 7/8ϕ x 2

MATERIAL G 40.21- 44W U/N
E 70 SERIES WELDING ELECTRODES
REF. DWGS: E48, 901

BILL OF MATERIAL

LINE	COST	COMMX SHIP DIVN.	PIECE MARKS MAIN MAT'L.	PIECE MARKS DETAIL MAT'L.	NO. OF PIECES	MATERIAL DESCRIPTION PL	WIDTH Inch	WIDTH 16th	X PLATE ONLY	THK. In.	THK. 16th	GRADE CODE	DSDR	FINISHED LENGTH Feet	FINISHED LENGTH In.	FINISHED LENGTH 16th	PAGE	LINE	REMARKS
01				F001															
02				HA	2	L	4	3	x 5/16			44W		0	11	8			BENT
03				HB	2	L	4	3	x 5/16			〃		0	11	8			BENT
04				PA	2	PL	4	10	x			A572GR50		5	0	0	224	11	
05						PL													
06																			
07				1F	1					1/4				6	0	0			
08				1F	1					5/16				20	0	0			
09																			
10																			
11			4816A4241		1	W	24	x 65				A572GR50		23	6	12	194	11	
12																			
13																			
26			TOTAL		10							TOTAL		54			1-OF-1		

01																			
02																			
26			TOTAL									TOTAL							

Mar 6/86 R
Mar 4/86

REV.					
1	DATE MARCH 6/86	BY D.Z.	SPEC. AS NOTED	**FRANKEL STEEL LIMITED**	
2	DATE	BY	HOLES 15/16ϕ	220 ATTWELL DRIVE, UNIT 1, REXDALE, ONTARIO M9W 5B2	
3	DATE	BY	FINISH NONE		
MADE 27	DATE JAN. 30/86	SQUAD F.R.	PROJECT: 7 WORLD TRADE CENTRE	CONTRACT 84-153	DWG.No. 4241
CHK'D. 28 D.Z.	DATE FEB 25/86		DETAIL: BEAM (CORE ROOF)		