
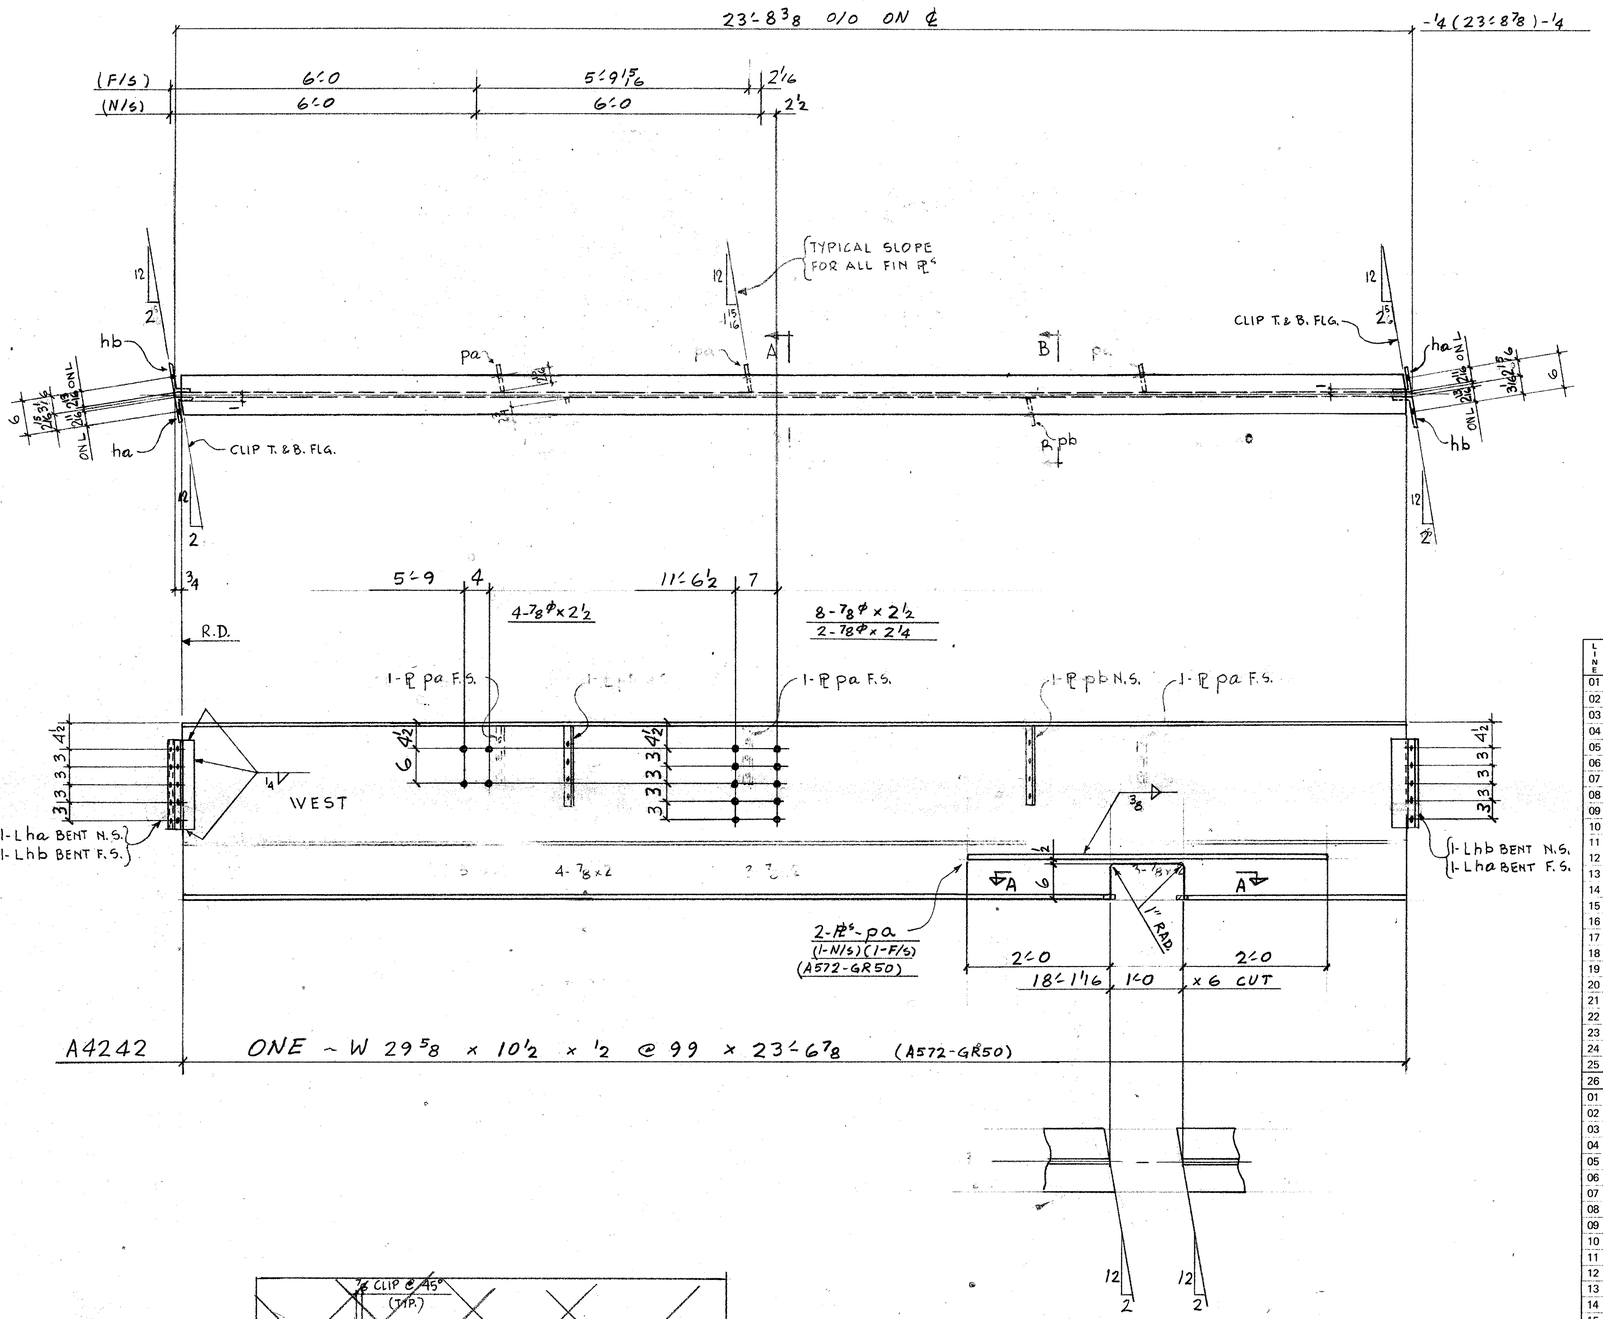


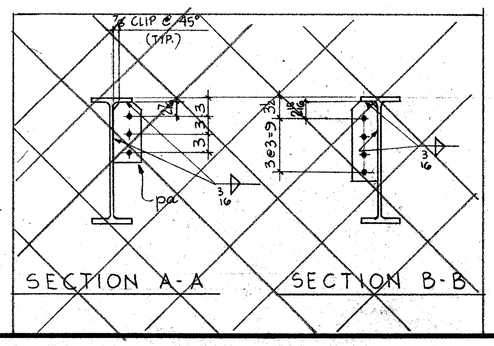

FIELD BOLTS (A325 F)
12 - H.T. BOLTS 7/8ϕ x 2 1/2
2 ~ ⊥ 7/8ϕ x 2 1/4

MATERIAL G 40.21 - 44W U/N
E 70 SERIES WELDING ELECTRODES
REF. DWGS: E48, 901

BILL OF MATERIAL

LINE	COOSTE	COMMX SHIP DIVN.	PIECE MARKS MAIN MAT'L.	PIECE MARKS DETAIL MAT'L.	NO. OF PIECES	MATERIAL DESCRIPTION PL	WIDTH Inch	WIDTH 16th	X PLATE ONLY	THK. In.	THK. 16th	GRADE CODE	DOOR	FINISHED LENGTH Feet	FINISHED LENGTH In.	FINISHED LENGTH 16th	PAGE	LINE	REMARKS
01					F001														
02				HA	2	L	4	3 x 5/16				44W		1	2	8			BENT
03				HB	2	L	4	3 x 5/16				⊥		1	2	8			BENT
04				PA	2	PL	4	8	x		0	12A572GR50		5	10	224	12		CUT TO FIT
05																			
06																			
07					1	IF	1	4							6	00			
08					1	IF	3	8							20	00			
09																			
10																			
11		4816	A4242		1	W	30	x 99				A572GR50		23	6	14	88	4	
12																			
13																			
26				TOTAL	10								TOTAL	56					1-OF-1
01																			
02																			
26				TOTAL									TOTAL						Mar 4/86

REV.					
1	DATE	BY	SPEC.	AS NOTED	**FRANKEL STEEL LIMITED**
2	DATE	BY	HOLES	15/16ϕ	220 ATTWELL DRIVE, UNIT 1, REXDALE, ONTARIO M9W 5B2
3	DATE	BY	FINISH	NONE	

MADE 27		DATE	SQUAD	PROJECT: 7 WORLD TRADE CENTRE	CONTRACT	DWG.No.
	ISF	JAN. 30/86	F.R.			
CHK'D. 28	D.Z.	DATE Feb 26/86		DETAIL: BEAM (CORE ROOF)	84-153	4242