

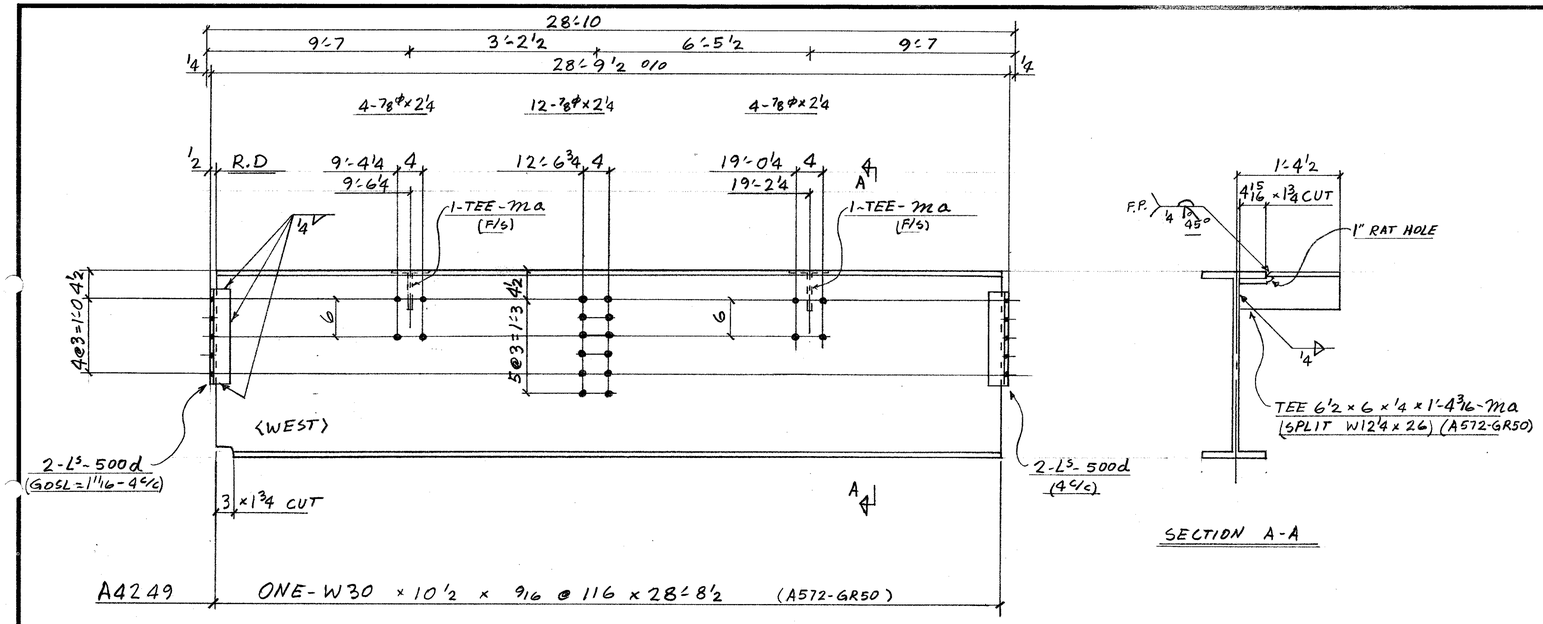


SECTION A-A

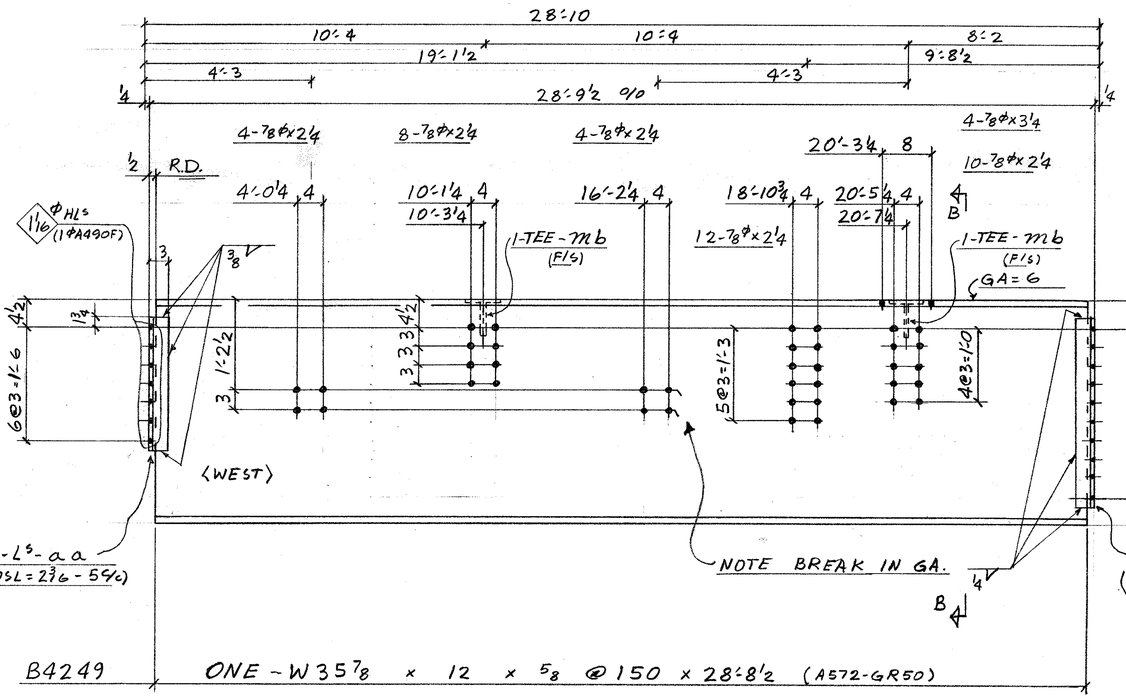

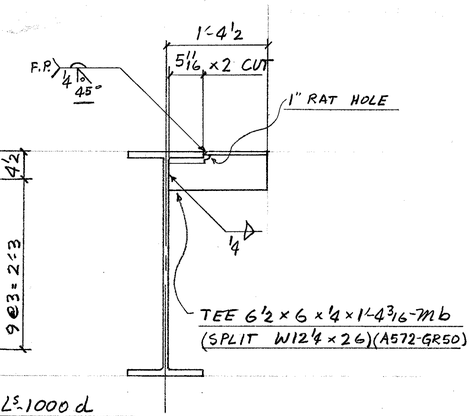

SECTION B-B

FIELD BOLTS
58-7/8ϕ A325 x 2 1/4
4- 1 x 3 1/4

MAT'L G40.21-44W U/N
E70 SERIES ELECTRODES
REF. DWG. E48,901

BILL OF MATERIAL

LINE	CONSTR	COMMX SHIP DIVN.	PIECE MARKS MAIN MAT'L.	PIECE MARKS DETAIL MAT'L.	NO. OF PIECES	MATERIAL DESCRIPTION PL	WIDTH Inch	WIDTH 16th	X PLATE ONLY	THK. In.	THK. 16th	GRADE CODE	DOOR	FINISHED LENGTH Feet	FINISHED LENGTH In.	FINISHED LENGTH 16th	PAGE	LINE	REMARKS
01					F001														
02																			
03				500D	4	L	3		x 3 x 5/16			44W		1	2	8			
04																			
05			MA		1	W	12		x 26			A572GR50		1	4	3			CUT 2 TEE
06																			
07					1	1F	1/4								8	0			
08					1	6G	3/8								1	0			
09																			
10	4810	A4249			1	W	30		x 116			A572GR50		28	8	8194	6		
11																			
12				F001															
13																			
14				1000D	2	L	3		x 3 x 5/16			44W		2	5	8			
15				AA	2	L	4		x 3 x 1/2					1	9	8			
16				MB	1	W	12		x 26			A572GR50		1	4	3			CUT 2 TEE
17					1	1F	3/8								4	6	0		
18					1	1F	1/4								7	0	0		
19					1	6G	3/8								1	0	0		
20																			
21	4811	B4249			1	W	36		x 150			A572GR50		28	8	8194	9		
22																			
23																			
24																			
25																			
26			TOTAL		19				TOTAL					83					1-OF-1
01																			
02																			
26			TOTAL						TOTAL										Feb 20/86

IMPERIAL

REV.			
1	DATE	BY	
2	DATE	BY	
3	DATE	BY	

SPEC. AS NOTED
HOLES 15/16ϕ U/N
FINISH NONE

FRANKEL STEEL LIMITED
220 ATTWELL DRIVE, UNIT 1, REXDALE, ONTARIO M9W 5B2

MADE		DATE	SQUAD
27	SF	FEB. 19/86	FR
CHK'D. 28	D.Z.	DATE FEB 14/86	

PROJECT: 7 WORLD TRADE CENTER
DETAIL: BEAMS (CORE ROOF)

CONTRACT	DWG.No.
84-153	4249