


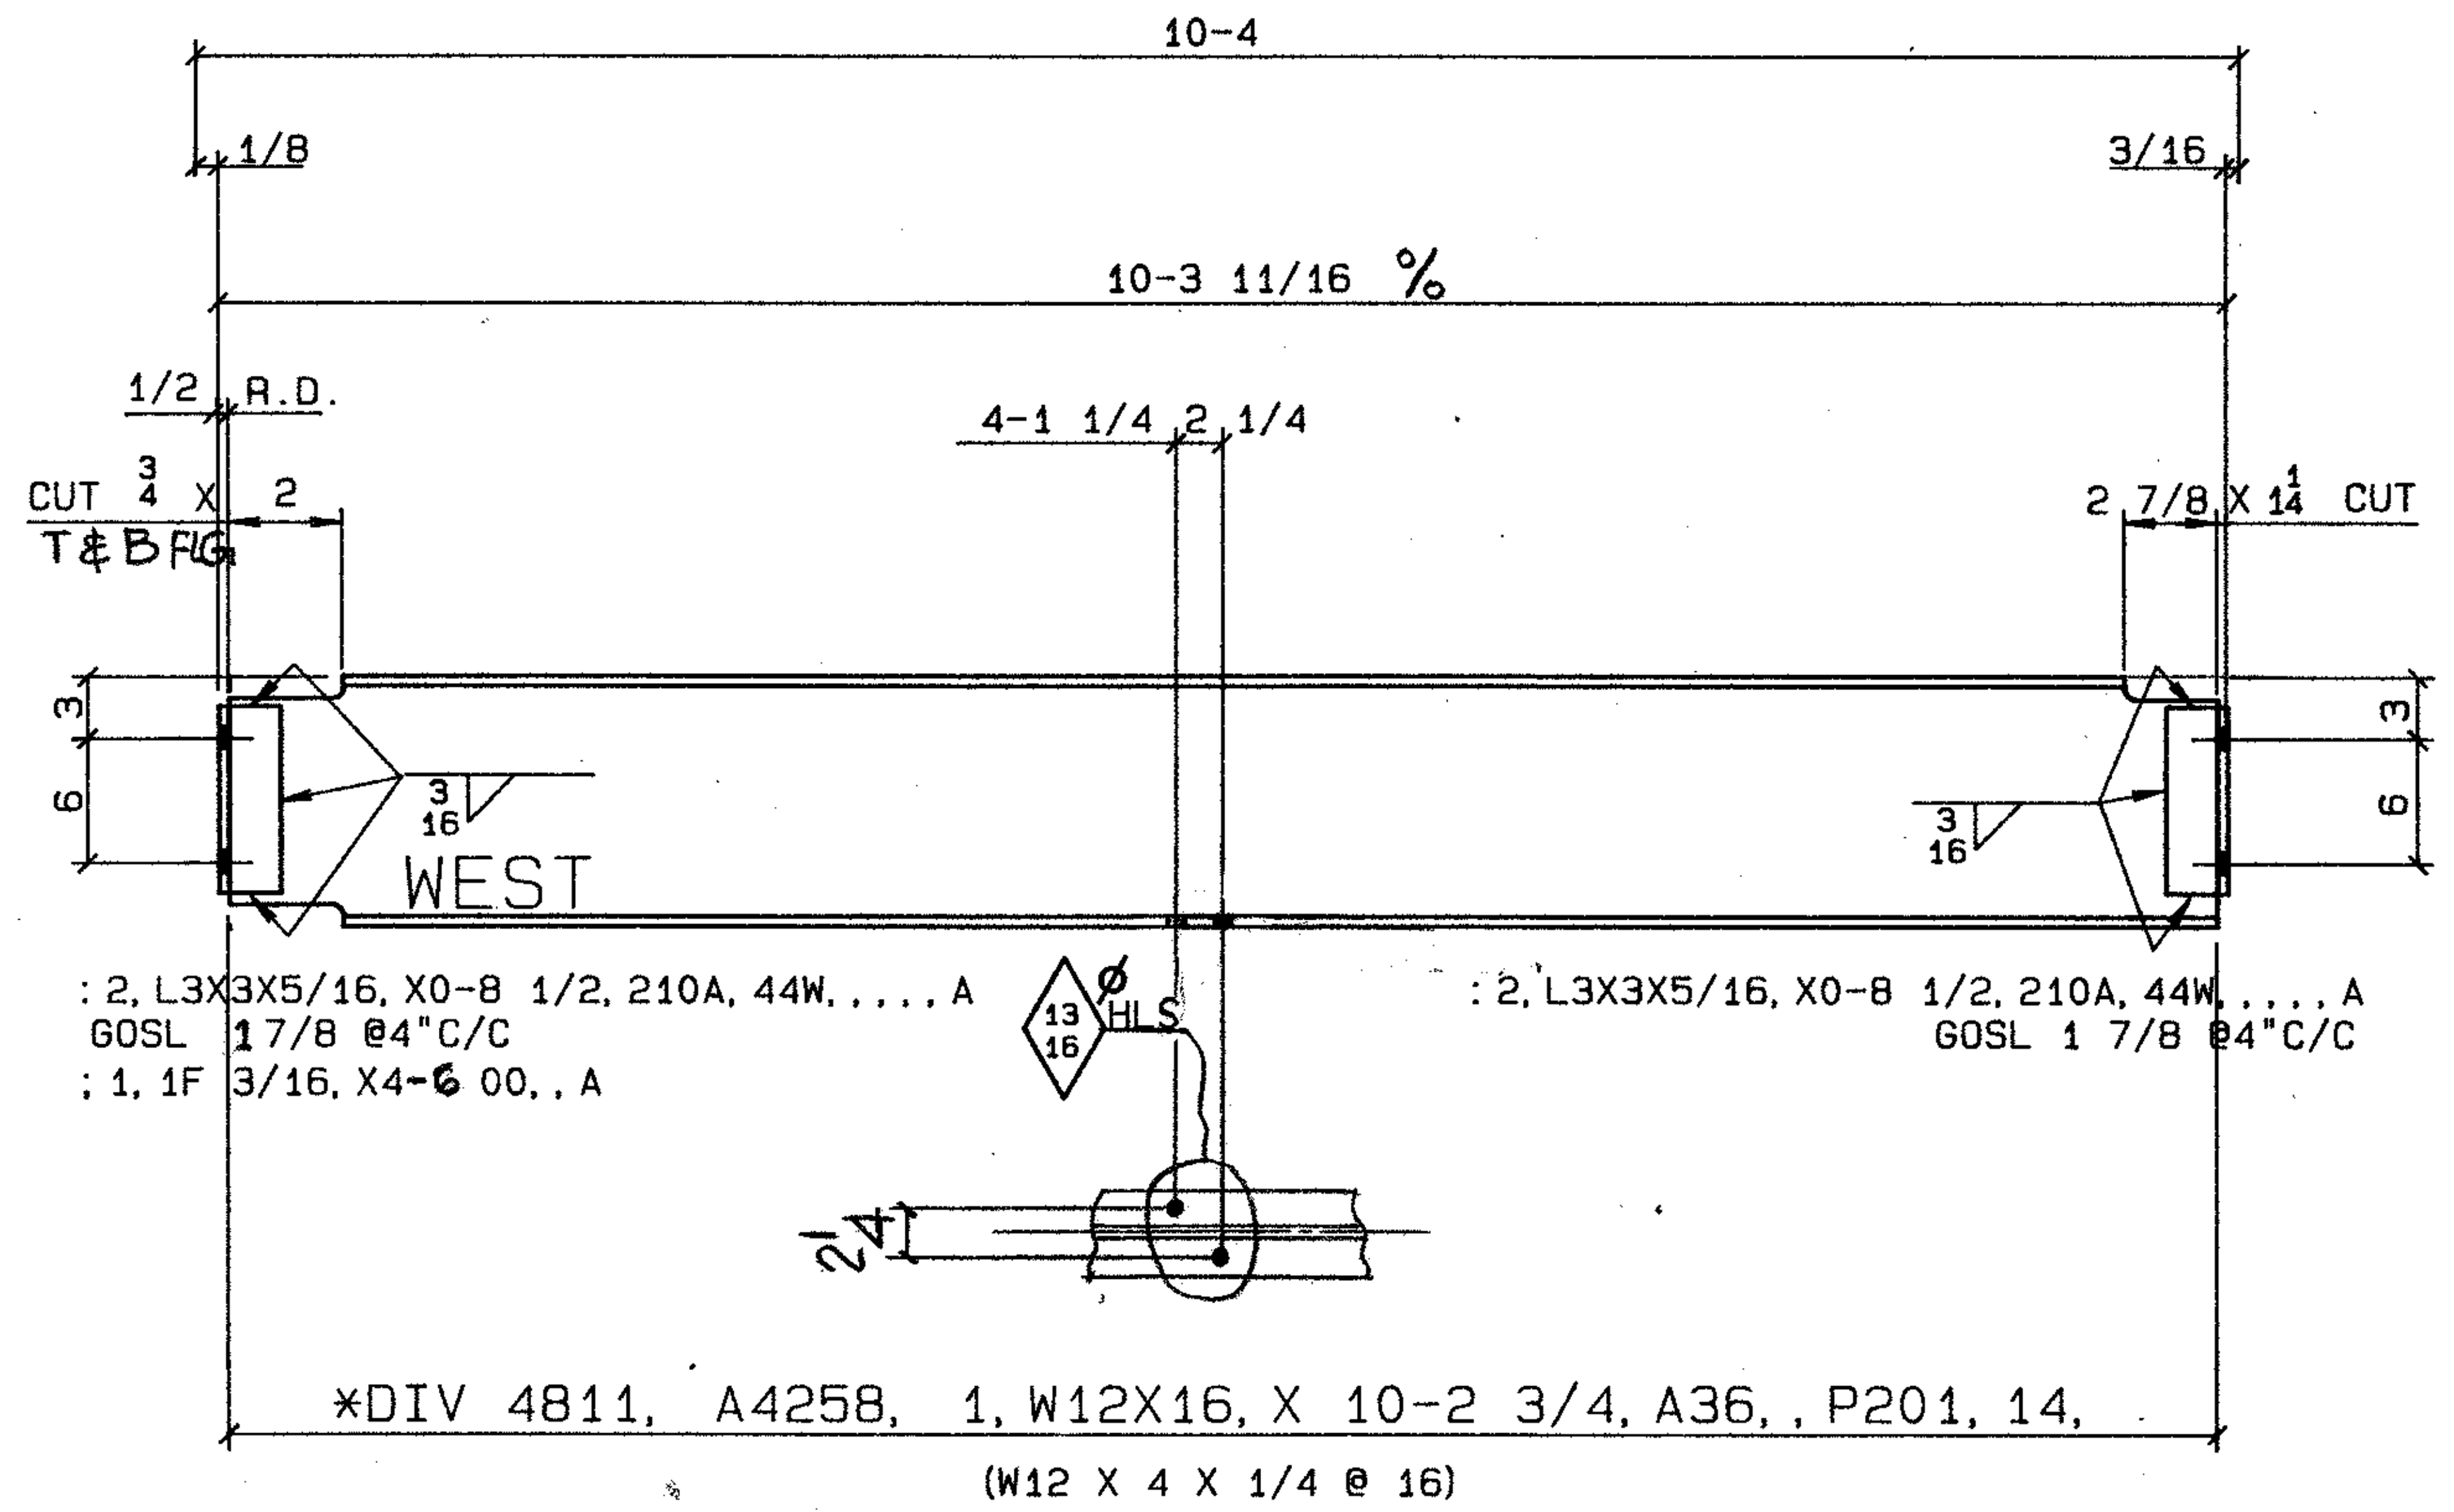


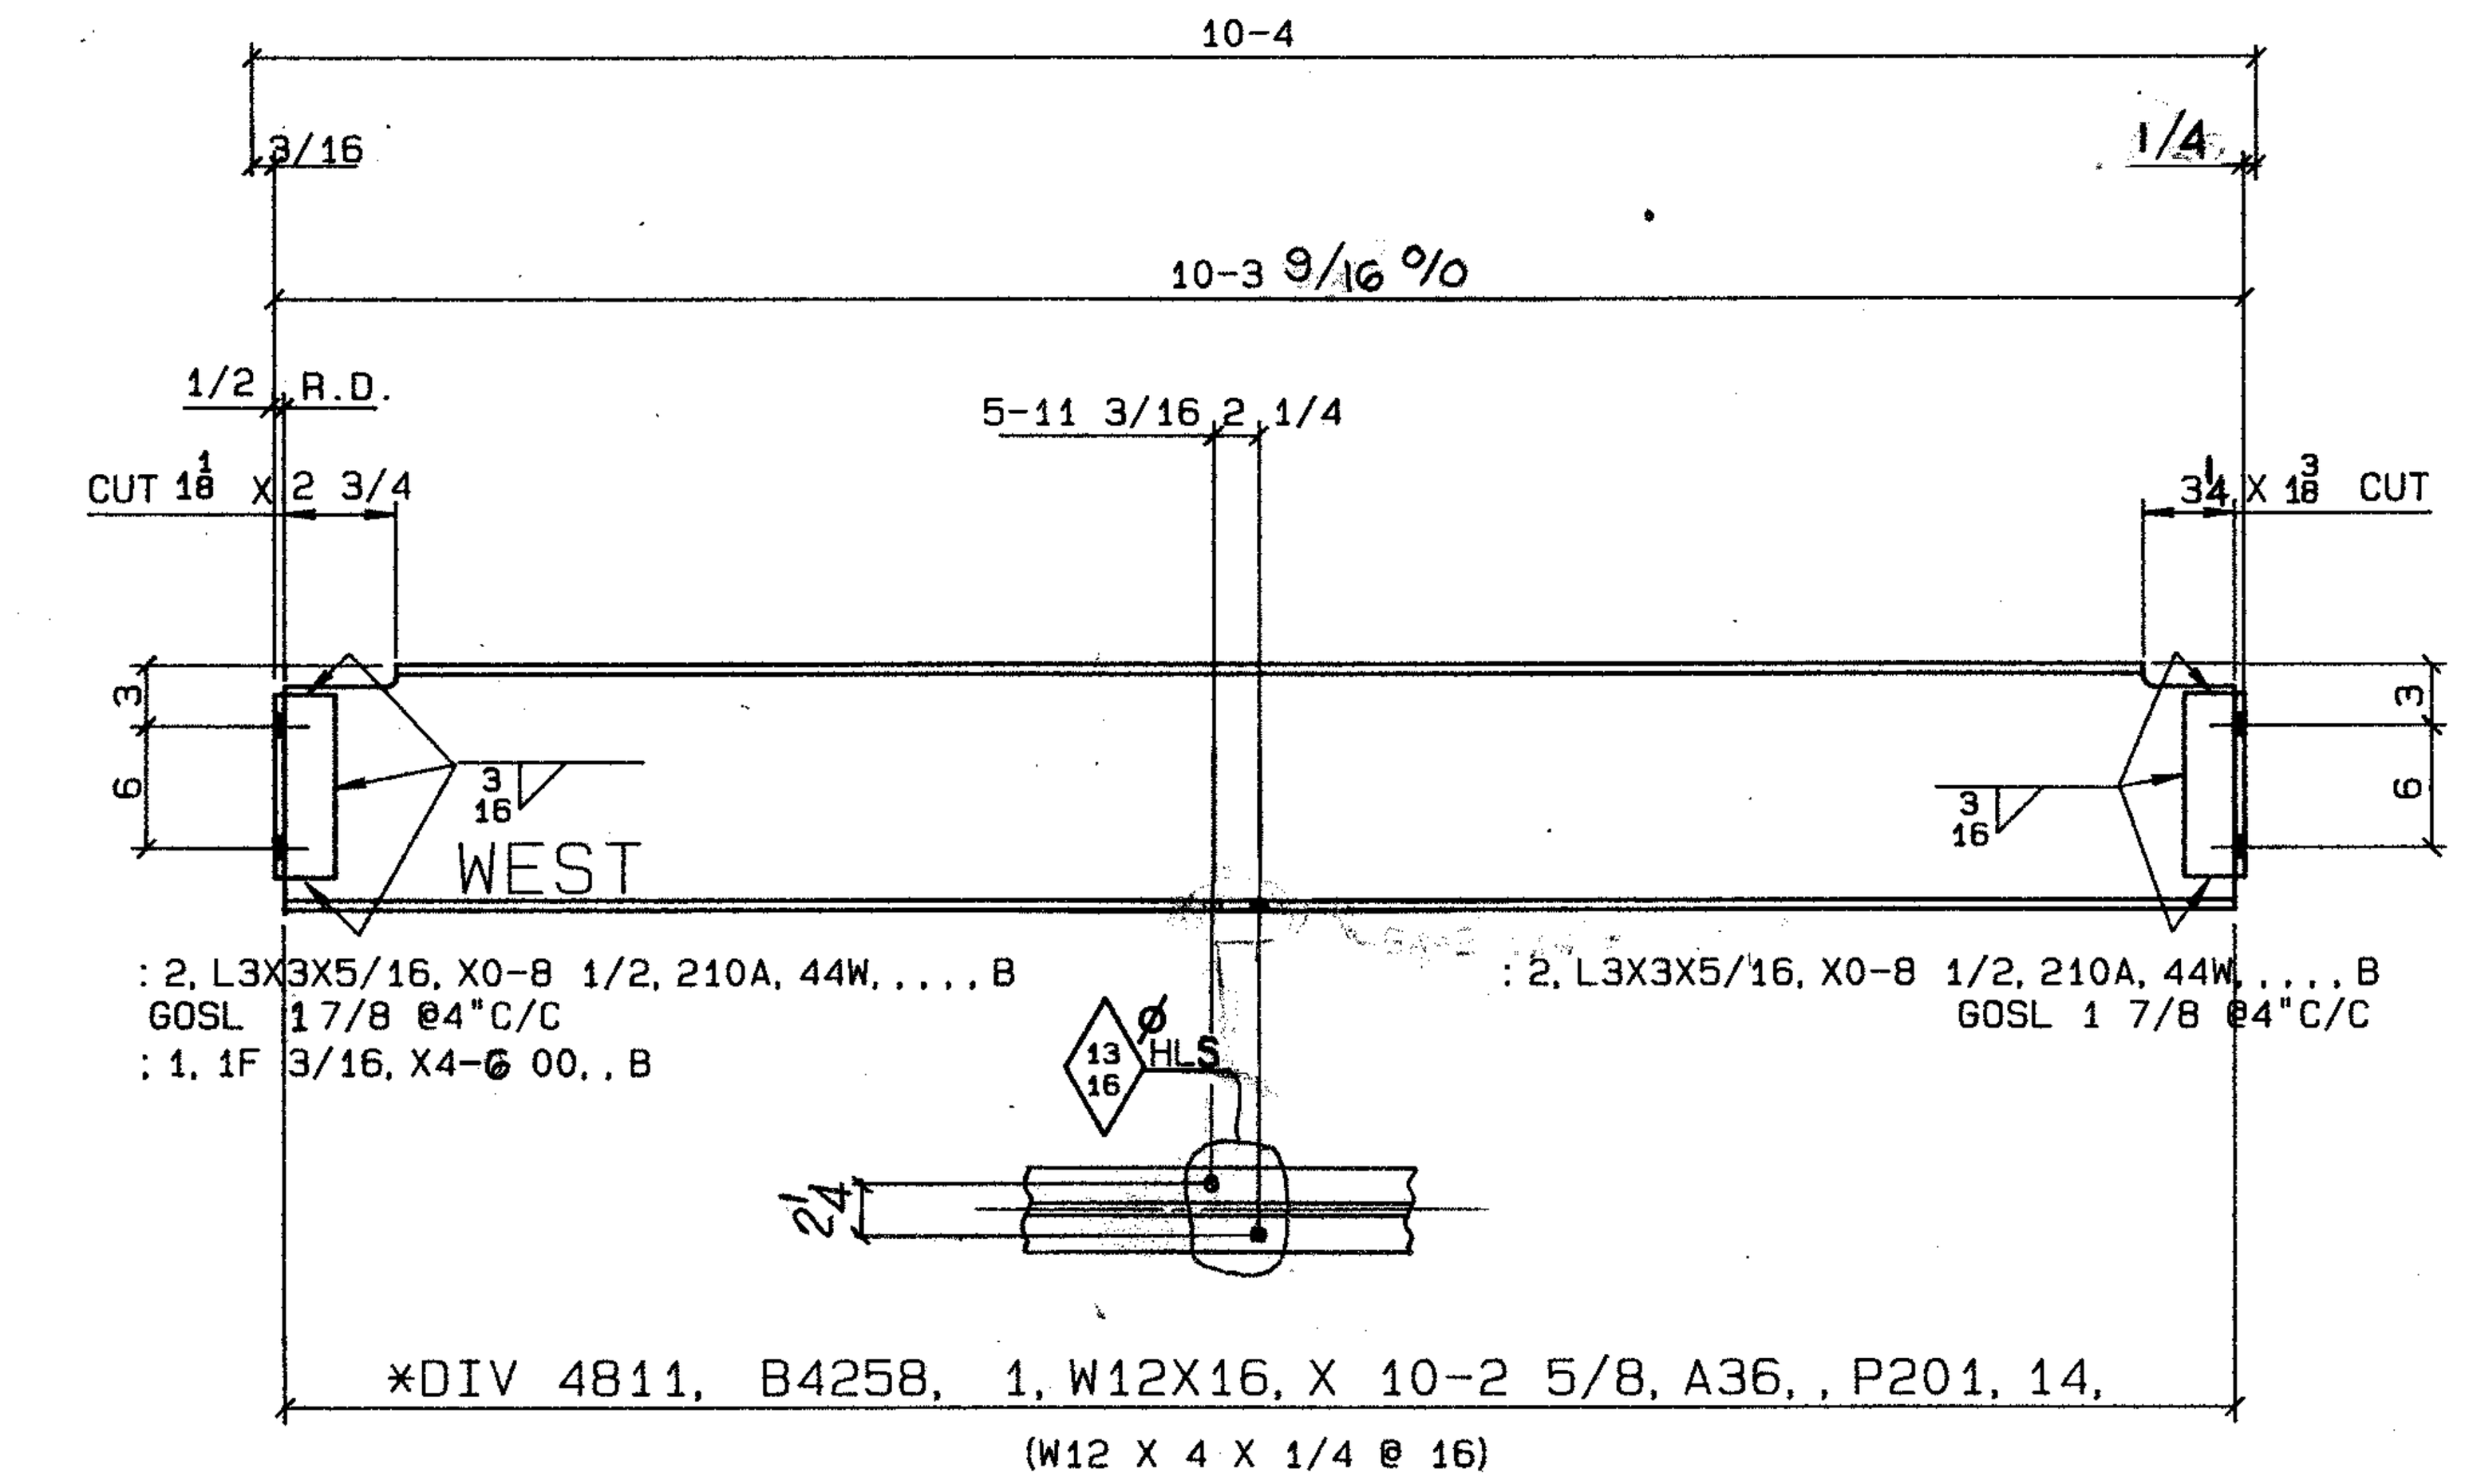

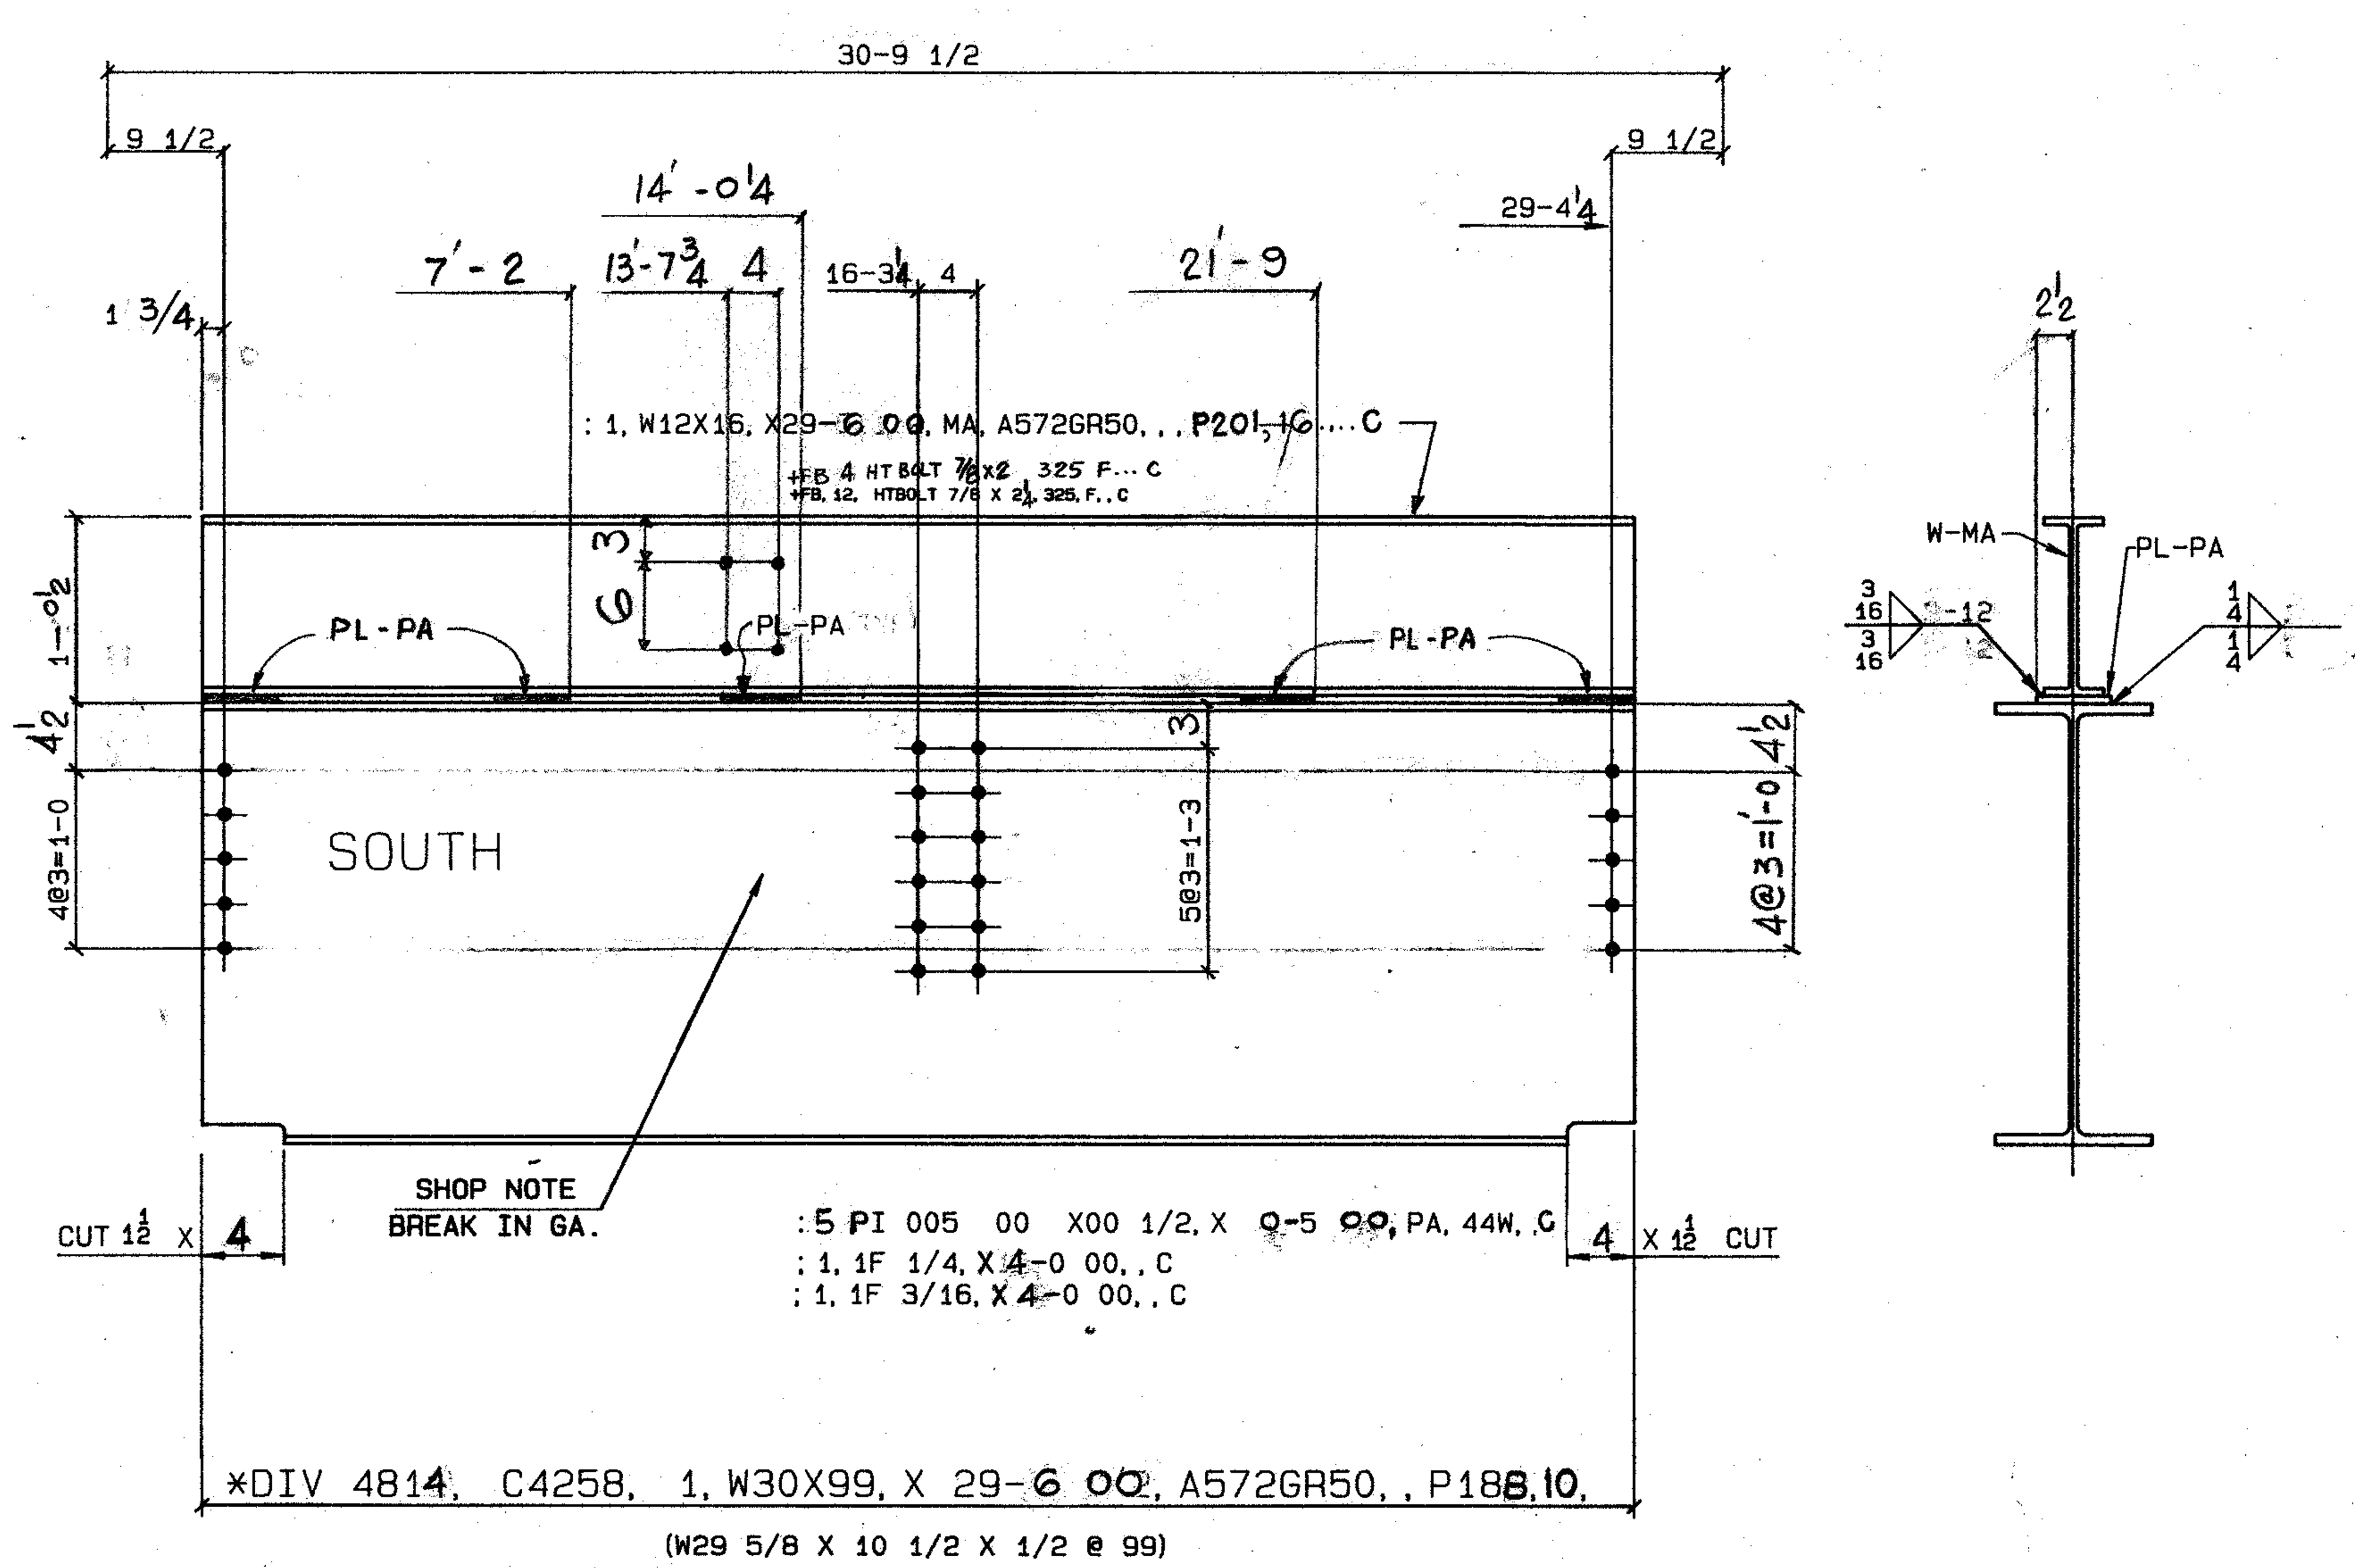

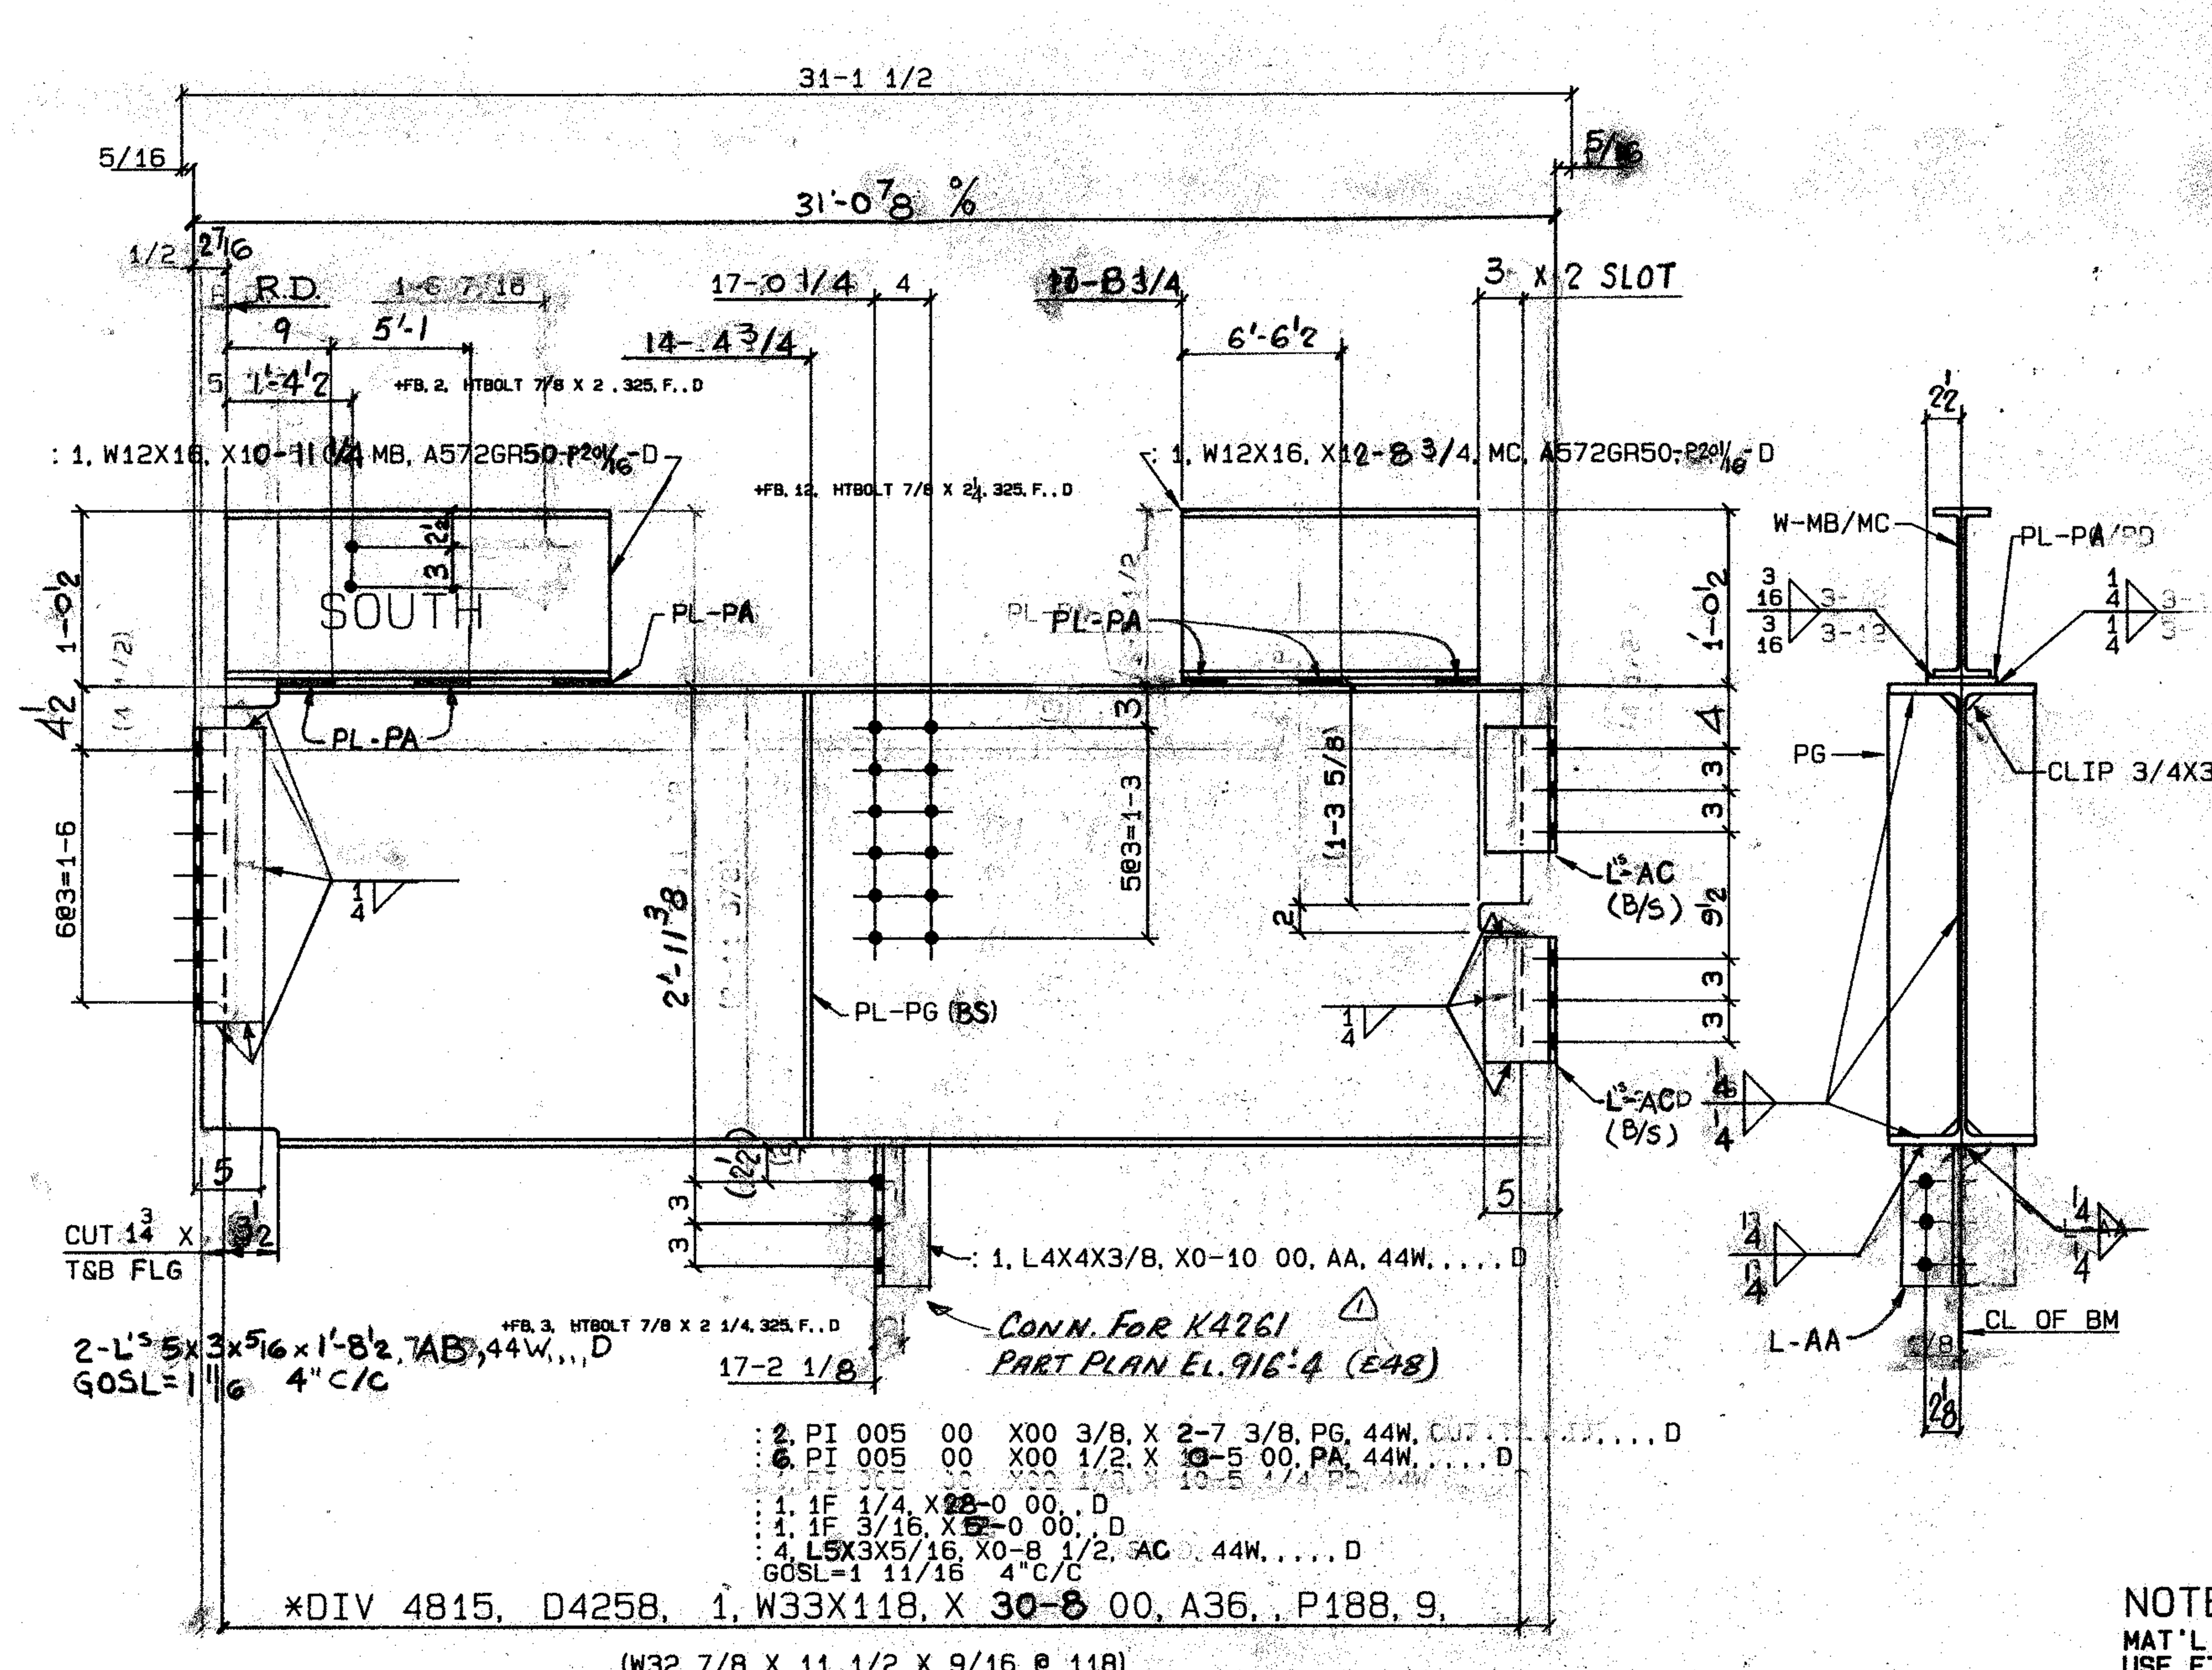

NOTES.
MAT'L.G40.21-44W U/N.
USE E70 SERIES ELECTRODES.
DIMENSIONS IN BRACKETS ARE
BASED ON ACCURATE BEAM SIZE

REF. DWGS. E48, 901

(FOR 7/8 DIA.A325)

Mar 21/86

R 3 DATE		BY	SPEC	G40.21-44W U/N	FRANKEL STEEL LIMITED	
E 2 DATE		BY	HOLES	15/16 U/N	220 ATTWELL DRIVE, UNIT 1, REXDALE, ONTARIO M9W 5B2	
V 1 DATE MAR 25 (NOTE ADDED)		BY D2	FINISH	NONE		
MADE 27 MB	DATE JAN/86	SQUAD F.R.	PROJECT:	7 WORLD TRADE CENTER	CONTRACT	DWG. NO.
CHK'D 28 D.Z.	DATE MAR 11/86		DETAIL:	BEAMS ROOF	84-153	4258

ORIGINAL