
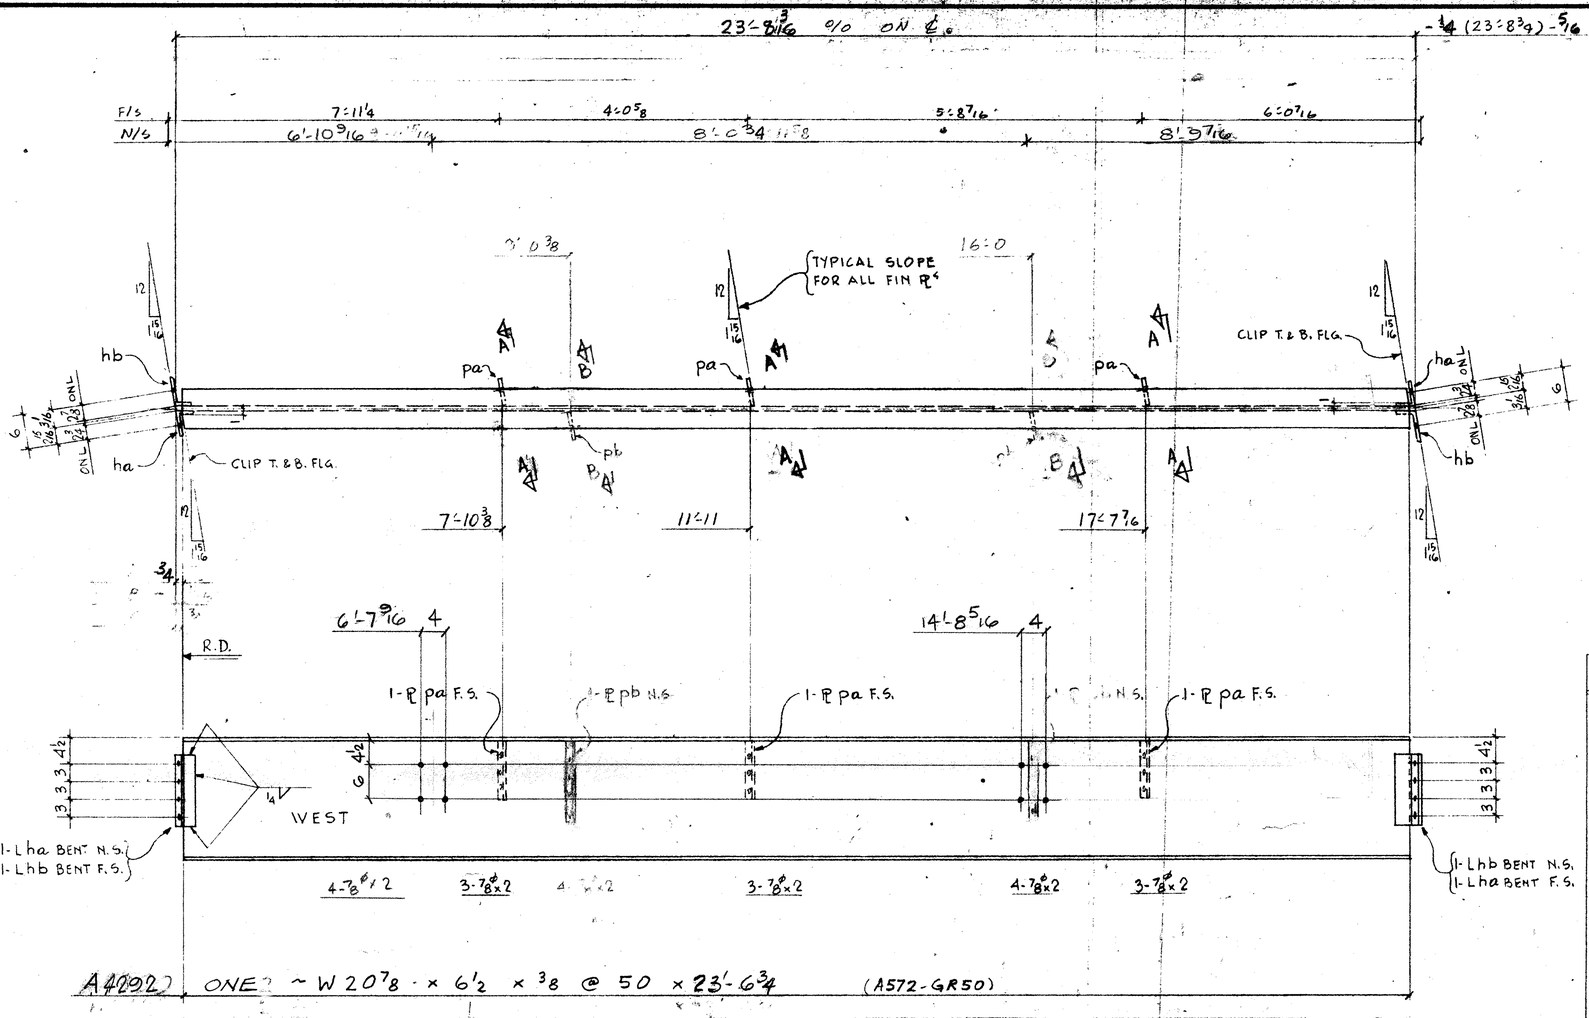


A4092 ONE ~ W 20 7/8 x 6 1/2 x 3/8 @ 50 x 23'-6 3/4 (A572-GR50)

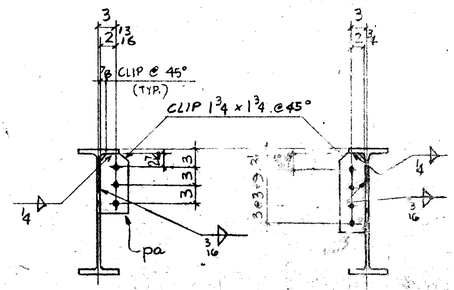

SECTION A-A SECTION B-B
DEVELOPED

FIELD BOLTS (A325 F)
17 - H.T. BOLTS 7/8ϕ x 2

MATERIAL G 40.21-44W U/N
E 70 SERIES WELDING ELECTRODES
REF. DWGS: EE47A
901, 9171,

BILL OF MATERIAL

LINE	CC OO SD TE	COMMX SHIP DIVN.	PIECE MARKS MAIN MAT'L	PIECE MARKS DETAIL MAT'L	NO OF PIECES	MATERIAL DESCRIPTION WIDTH PL	WIDTH inch	WIDTH 16th	X PLATE ONLY THK in.	THK 16th	GRADE CODE	DSD R	FINISHED LENGTH Feet	FINISHED LENGTH In	FINISHED LENGTH 16th	PAGE	LINE	REMARKS
01				F001														
02				HA	2	L	4	x 3 x 5/16			44W		0	11	8			BENT
03				HB	2	L	5	x 3 x 5/16					0	11	8			BENT
04				PA	3	PL	4	12 x		06			0	10	9			CUT TO FIT
05				PB	2	PL	4	12 x		06			0	11	8			
06																		
07					1	IF	1	1/4						76	0			
08					1	IF	3	1/16						86	0			
09																		
10	476	A4092			1	W	21	x 50			A572GR50		23	6	12			
11																		
12																		
26			TOTAL		11						TOTAL		38					1-OF-1

01																		
02																		
26			TOTAL								TOTAL							

Apr 16/86

REV				
	1	DATE	BY	
	2	DATE	BY	
	3	DATE	BY	

SPEC. AS NOTED
HOLES 15/16ϕ
FINISH - NONE

FRANKEL STEEL LIMITED
220 ATTWELL DRIVE, UNIT 1, REXDALE, ONTARIO M9W 5Z9

MADE 27	VJP	DATE MAR 13/86	SQUAD F.R.	PROJECT: 7 WORLD TRADE CENTRE	CONTRACT 84-153
CHK'D 28	DB	DATE MAR 24/86		DETAIL: BEAMS 47TH FLOOR	DWG 4092