


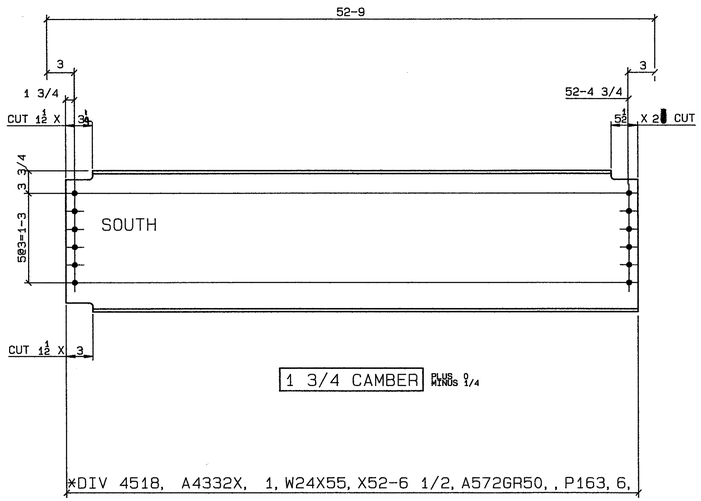


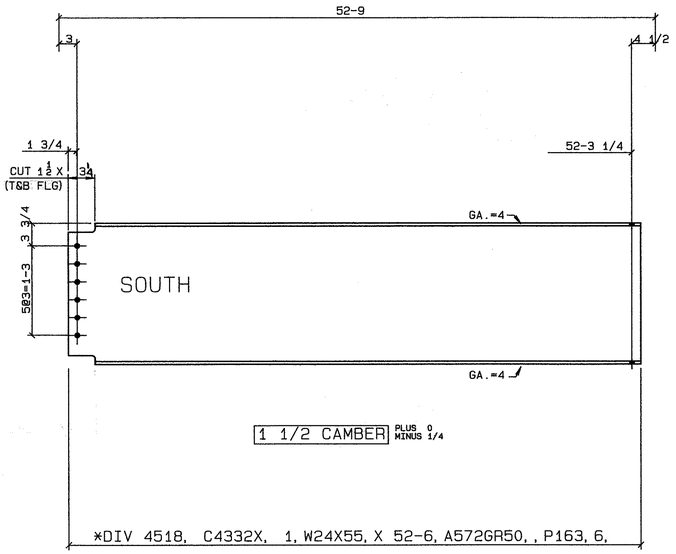

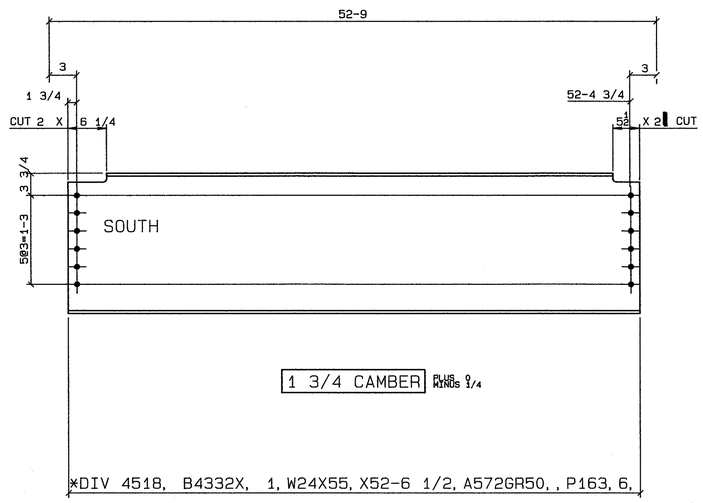

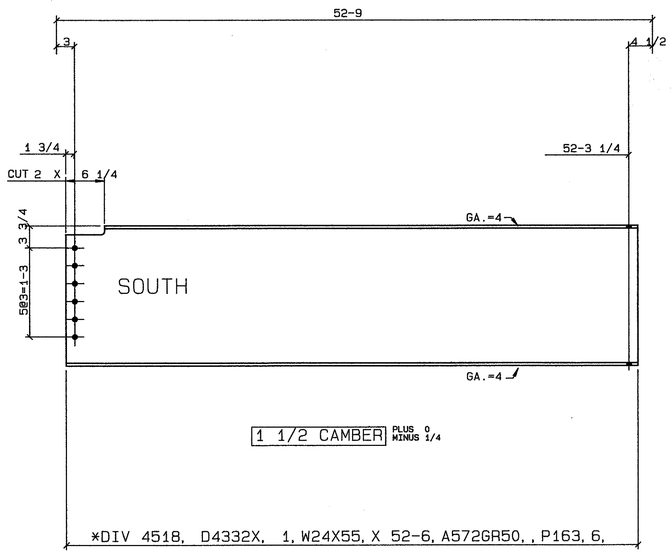

SHOP NOTES Oct 22/85
MATERIAL AS NOTED
USE E70 SERIES ELECTRODES
REF. DWGS. E44/E45, 901, 9171 ~~9172~~ 9173

FOR 7/8 DIA. A325

R	3	DATE	BY	SPEC	AS NOTED	FRANKEL STEEL LIMITED	
E	2	DATE	BY	HOLES	15/16 DIA ~~7/8 DIA~~	220 ATTWELL DRIVE, UNIT 1, REXDALE, ONTARIO M9W 5B2	
V	1	DATE	BY	FINISH	~~NO PAINT~~ NONE		
MADE 27 MB		DATE SEP17/85	SQUAD FR	PROJECT: 7 WORLD TRADE CENTER		CONTRACT 84-153	DWG. NO. 4332
CHK'D 28 D.Z.		DATE Oct 4/85		DETAIL: BEAMS 44TH AND 45TH FLOOR			