


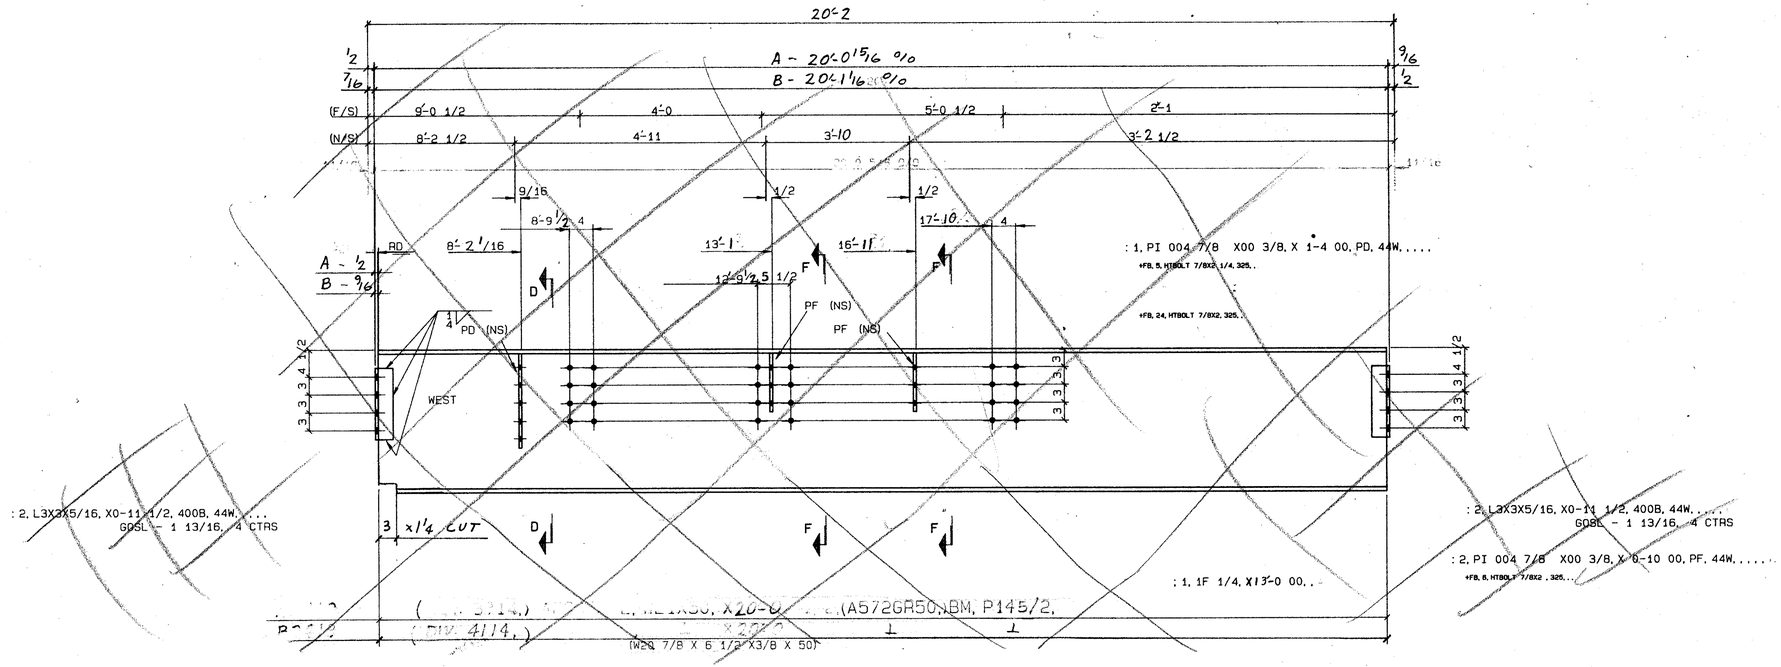


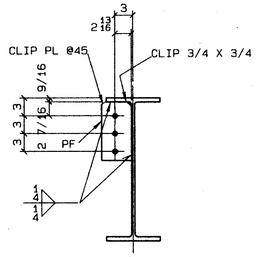

SECTION F-F

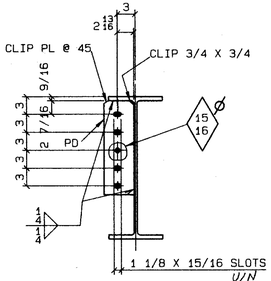

SECTION D-D

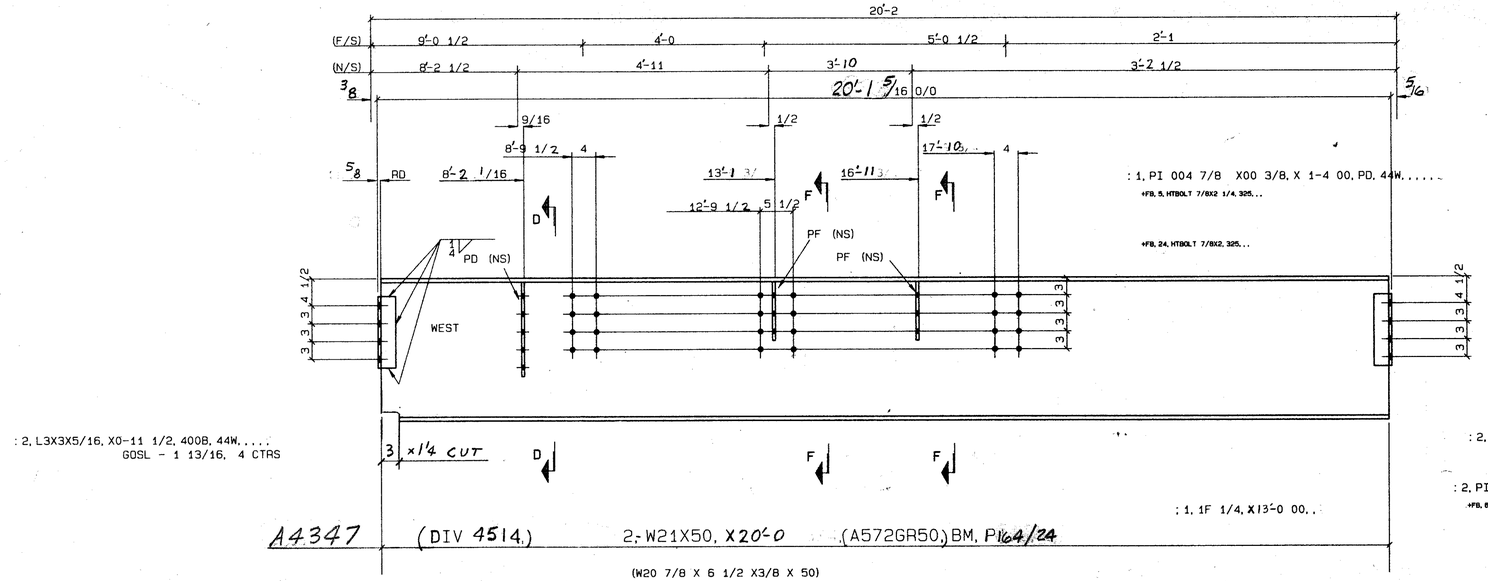

FIELD BOLTS
60 - 7/8" A325 x 2
10 - x 2 1/2

NOTES.

MAT'L.G40.21-44W U/N.
USE E70 SERIES ELECTRODES.

REF. DWGS. E44/45
901, 917

(FOR 7/8 DIA. A325)

R 3 DATE	BY	SPEC G40.21-44W U/N	FRANKEL STEEL LIMITED				
E 2 DATE	BY	HOLES 15/16 U/N	220 ATTWELL DRIVE, UNIT 1, REXDALE, ONTARIO M9W 5B2				
V 1 DATE	BY	FINISH NONE					
MADE 27 HWM	DATE SEPT/85	SQUAD F.R.	PROJECT: 7 WORLD TRADE CENTER		CONTRACT	DWG. NO.
CHK'D 28 D.Z.	DATE OCT 30/85		DETAIL: FLR. BEAMS (44TH & 45TH FLR)		84-153	4347