
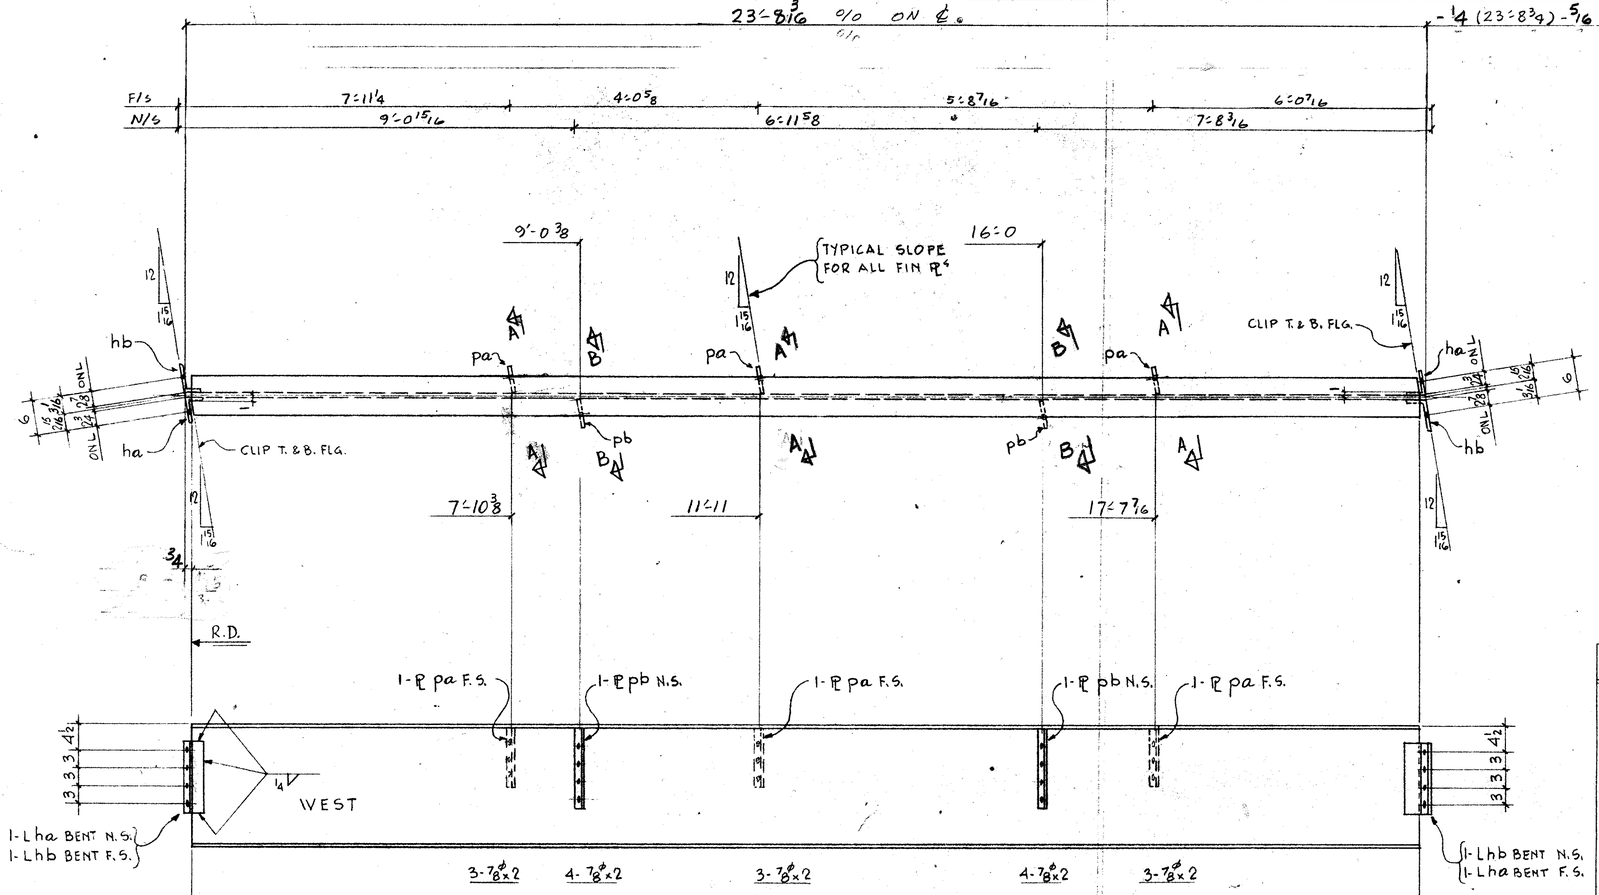


A4350 2 ~ W 20 7/8 × 6 1/2 × 3/8 @ 50 × 23'-6 3/4 (A572-GR50)

FIELD BOLTS (A325 F)
34 - H.T. BOLTS 7/8ϕ x 2

MATERIAL G 40.21-44W U/N
E70 SERIES WELDING ELECTRODES
REF. DWGS: E44/45
901, 9171,

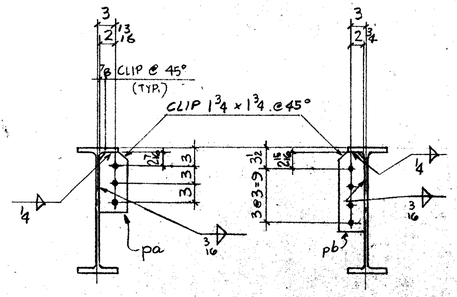

SECTION A-A DEVELOPED

SECTION B-B

BILL OF MATERIAL

LINE	COOSDTE	COMM'x SHIP DIVN.	PIECE MARKS MAIN MAT'L.	PIECE MARKS DETAIL MAT'L.	NO. OF PIECES	MATERIAL DESCRIPTION PL	WIDTH Inch	WIDTH 16th	X PLATE ONLY THK. In.	THK. 16th	GRADE CODE	DSOR	FINISHED LENGTH Feet	FINISHED LENGTH In.	FINISHED LENGTH 16th	PAGE	LINE	REMARKS
01					F002													
02				HA	4	L	4	x 3 x 5/16			44W		0	11	8			BENT
03				HB	4	L	5	x 3 x 5/16					0	11	8			BENT
04				PA	6	PL	4	12 x		0 6			0	10	0			CUT TO FIT
05				PB	14	PL	4	12 x		0 6			1	1	8			" "
06																		
07					1	IF	1/4						15	0	0			
08					1	IF	3/16						17	0	0			
09																		
10		45/16	A4350		2	W	21	x 50			A572GR50		23	6	12	16	25	
11																		
12																		
26			TOTAL		24						TOTAL		56					1-OF-1
01																		
02																		
26			TOTAL								TOTAL							

Nov 4/85

REV.					
1	DATE	BY	SPEC.	AS NOTED	
2	DATE	BY	HOLES	15/16ϕ	
3	DATE	BY	FINISH	NONE	

FRANKEL STEEL LIMITED
220 ATTWELL DRIVE, UNIT 1, REXDALE, ONTARIO M9W 5B2

MADE 27	DATE Sept 4/85	SQUAD	PROJECT: 7 WORLD TRADE CENTRE	CONTRACT	DWG. NO.
CHK'D. 28	DATE Oct. 30/85	F.R.	DETAIL: BEAMS 44TH & 45TH FLRS	84-153	4350