

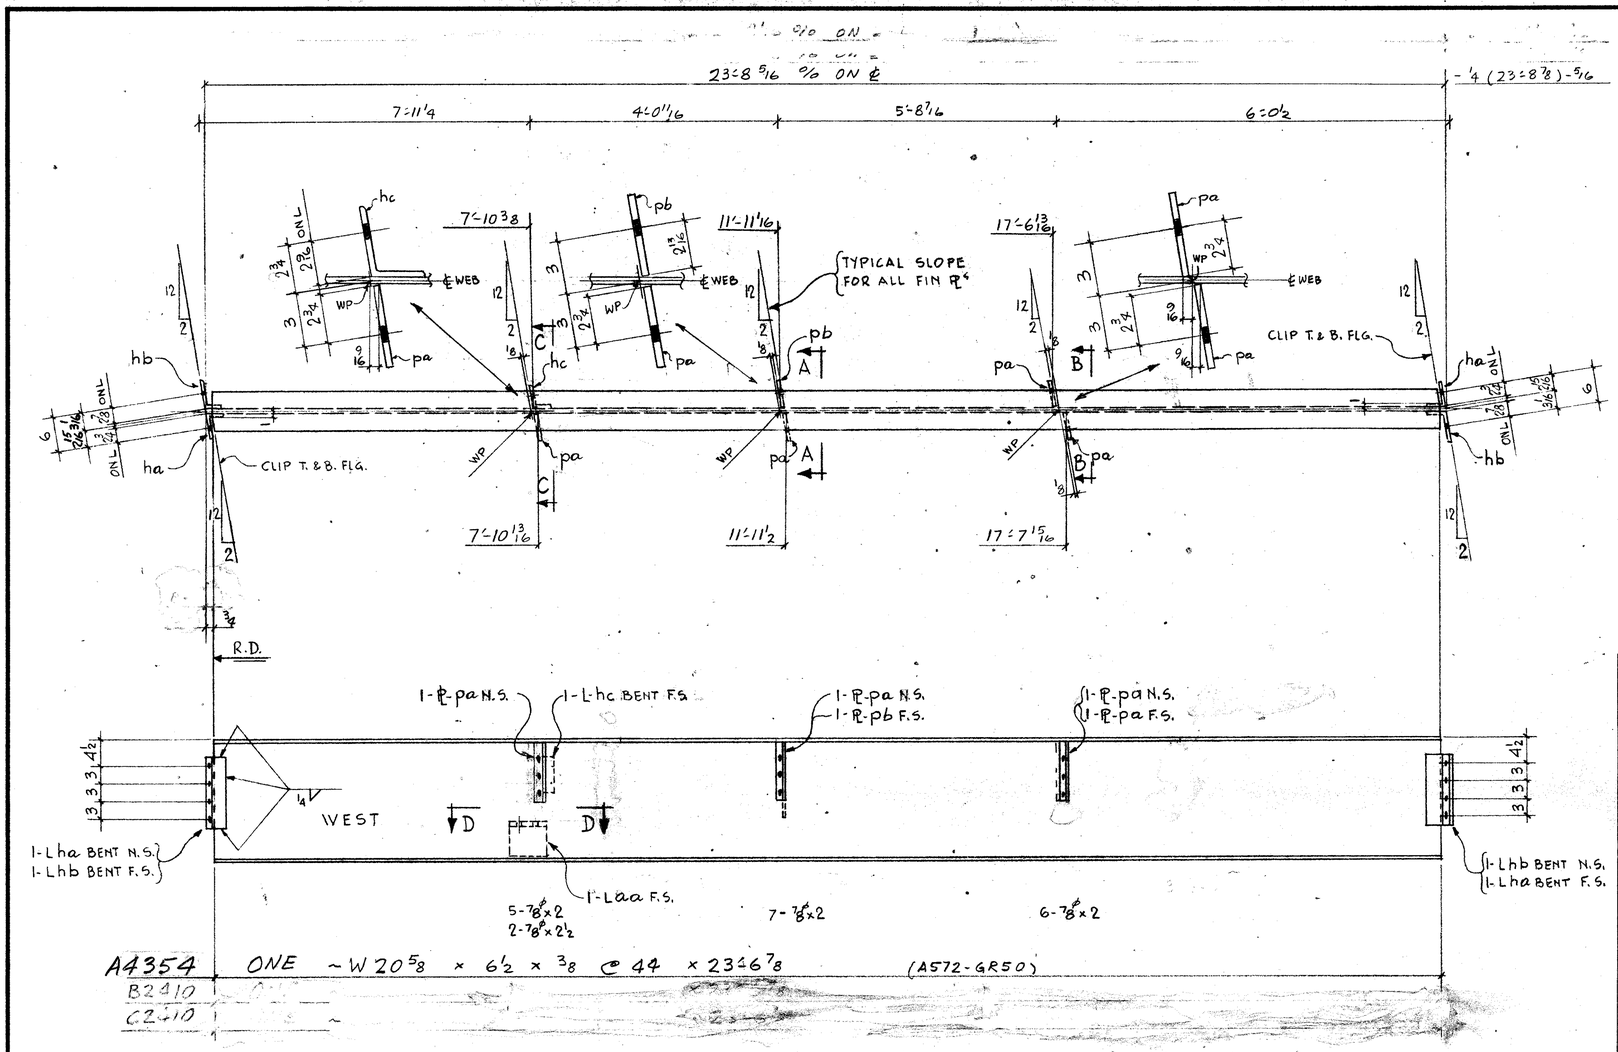


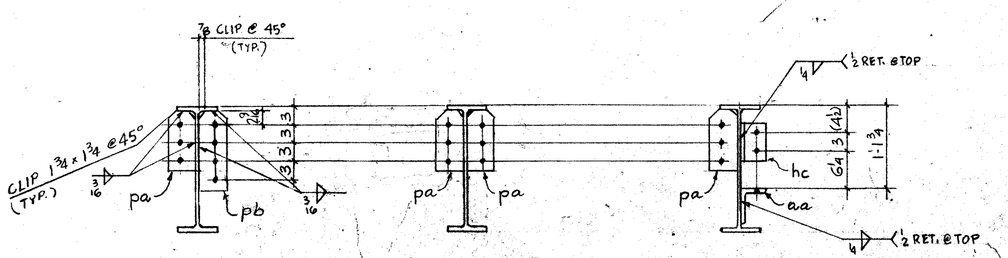

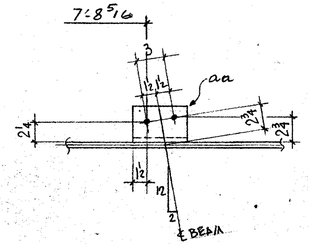

FIELD BOLTS (A325 F)
18 - H.T. BOLTS 7/8" x 2
2 - H.T. BOLTS 7/8" x 2 1/2

MATERIAL G 40.21-44W U/N
E 70 SERIES WELDING ELECTRODES
REF. DWGS: E44/45
901, 9171, 9177

BILL OF MATERIAL

LINE	CODE	COMM'X SHIP DIVN.	PIECE MARKS MAIN MAT'L.	PIECE MARKS DETAIL MAT'L.	NO. OF PIECES	MATERIAL DESCRIPTION WIDTH Inch	16th	X PLATE ONLY PL	THK. In.	16th	GRADE CODE	DOOR	FINISHED LENGTH Feet	In.	16th	PAGE	LINE	REMARKS
01					F001													
02				HA	2	L 4 x 3 x 5/16					44W		0	11	8			BENT
03				HB	2	L 5 x 3 x 5/16							0	11	8			BENT
04				HC	1	L 4 x 4 x 3/8							0	6	0			BENT
05				AA	1	L 6 x 4 x 3/4							0	6	0			
06				PA	4	PL 4	12	X		0	6		0	10	0			
07				PB	1	PL 4	12	X		0	6		0	1	2			
08																		
09					1	IF 1/4							8	0	0			
10					1	IF 3/16							9	0	0			
11																		
12																		
13	4516	A4354			1	W 21 x 44					A572 GR50		23	6	14	65	3	
14																		
15																		
26				TOTAL	15			TOTAL					41	3				1-OF-1

01																		
02																		
26				TOTAL				TOTAL										

R 1 DATE BY
E 2 DATE BY
V. 3 DATE BY

SPEC. AS NOTED
HOLES 15/16ø
FINISH NONE

MADE 27 NW M DATE SEPT. 85
CHK'D 28 D.Z. DATE Nov. 7/85
SQUAD F.R.

FRANKEL STEEL LIMITED
220 ATTWELL DRIVE, UNIT 1, REXDALE, ONTARIO M9W 5B2

PROJECT: 7 WORLD TRADE CENTRE
DETAIL: BEAMS 44TH FLR + 2ND FLR.

CONTRACT 84-153
DWG.NO. 4354

NOV 12/85