

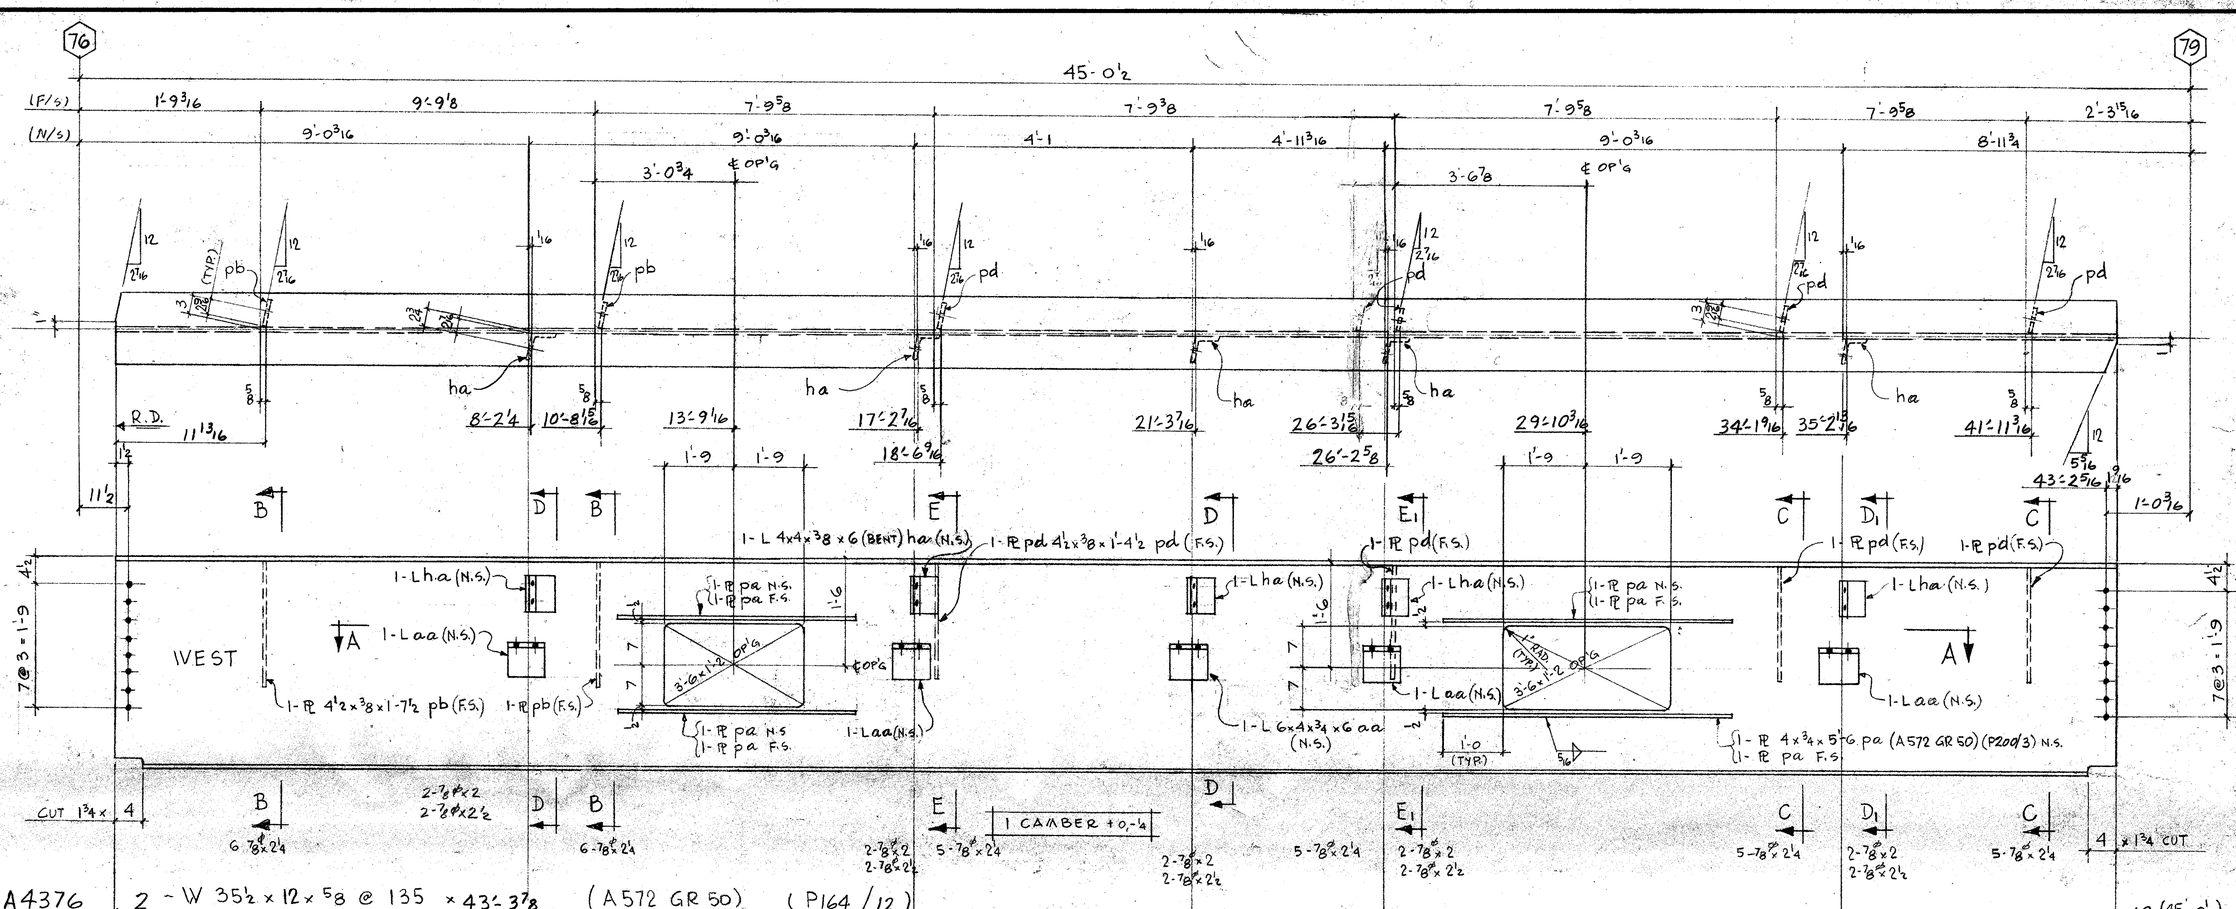


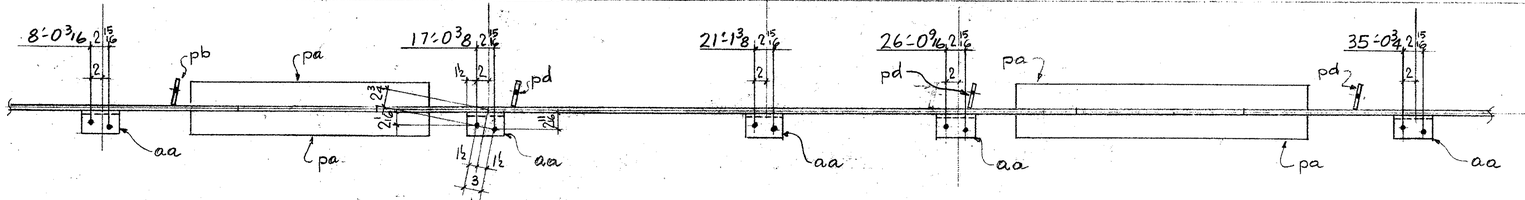

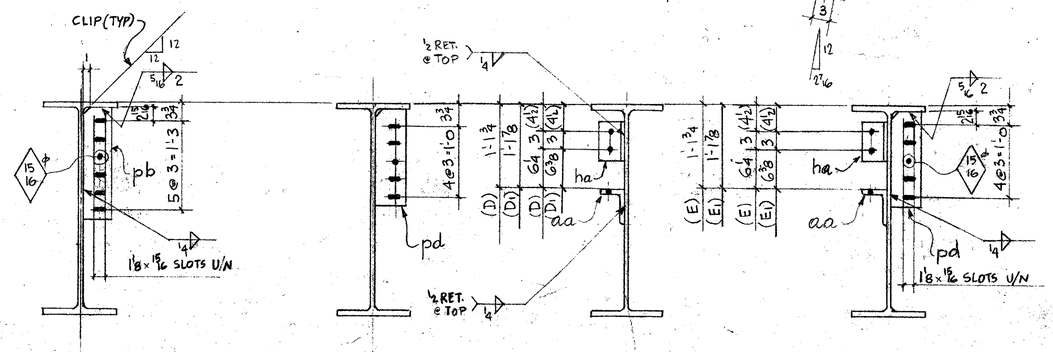

FIELD BOLTS (A325 F)
20 - H.T. BOLTS 7/8" x 2
64 - 7/8" x 2 1/4
20 - 7/8" x 2 1/2

MATERIAL G40.21-44W U/N
E70 SERIES ELECTRODES
REF. DWGS: E44/45, 901, 9171, 9175, S24, 9177, 9179

Nov 15/05

REVISED		
DATE ___ BY ___	OPEN HOLES	15/16" U/N
DATE ___ BY ___	PAINT	NONE
DATE ___ BY ___	ERECTED BY	
DATE ___ BY ___	FIELD PAINT	
DATE ___ BY ___	INSPECTION	

BEAM (44TH & 45TH FLOOR)
7 WORLD TRADE CENTER
TISHMAN CONSTRUCTION — CUSTOMER
EMERY ROTH & SONS P.C. — ARCHITECT
IRWIN G. CANTOR P.C. — ENGINEER

FRANKEL STEEL LIMITED
220 ATTWELL DRIVE UNIT 1 REXDALE, ONTARIO M9W 5B2
SQUAD F.R.
MADE BY SF DATE Oct 15/05 CHKD. BY D.Z. DATE Nov 7/05
CONT. No. 84-153 SHEET 4376