


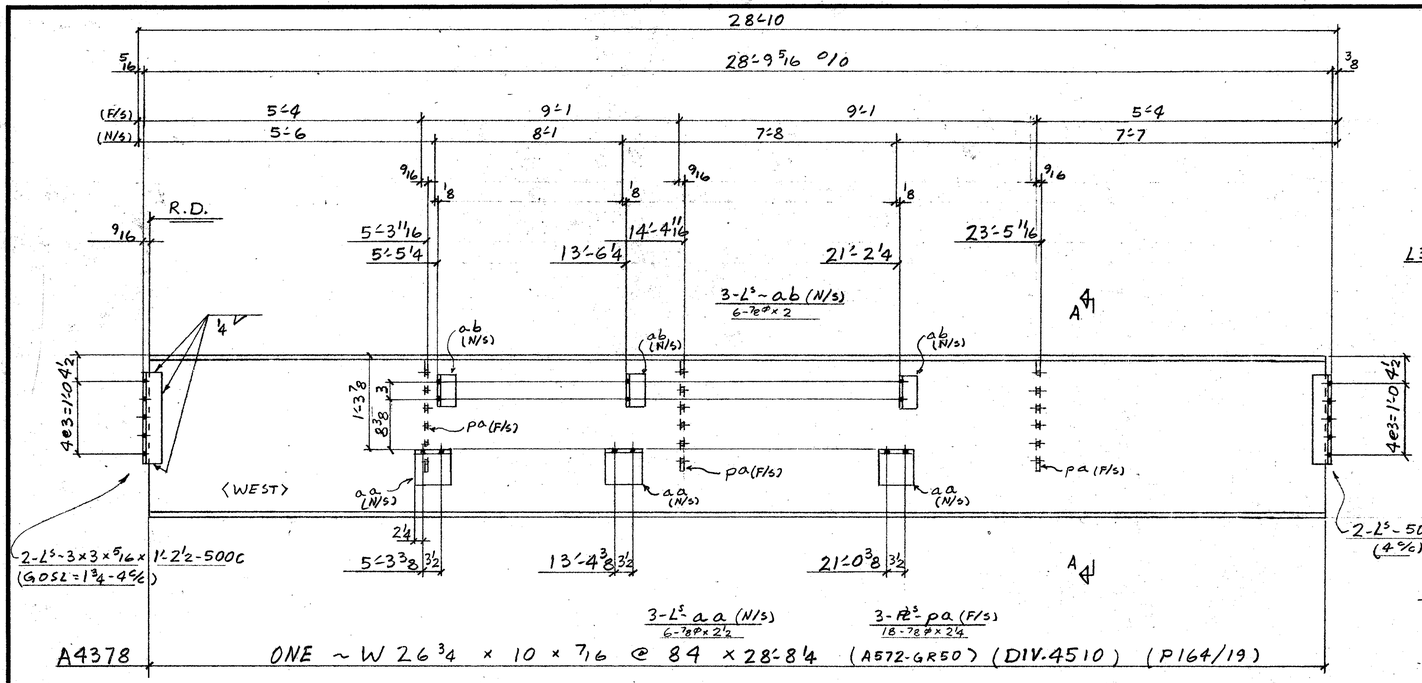


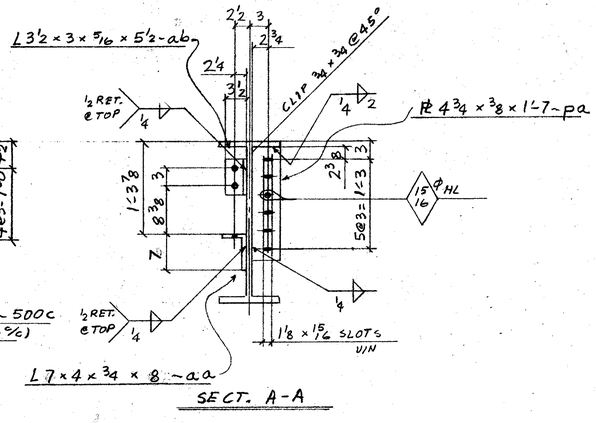

MAT'L G40.21-44W U/N
E70 SERIES ELECTRODES
REF. DWG. E44/45
901, 9171, 9175

FIELD BOLTS
6 ~ 7/8ϕ A325 x 2
68 ~ | x 2 1/4
6 ~ ⊥ x 2 1/2

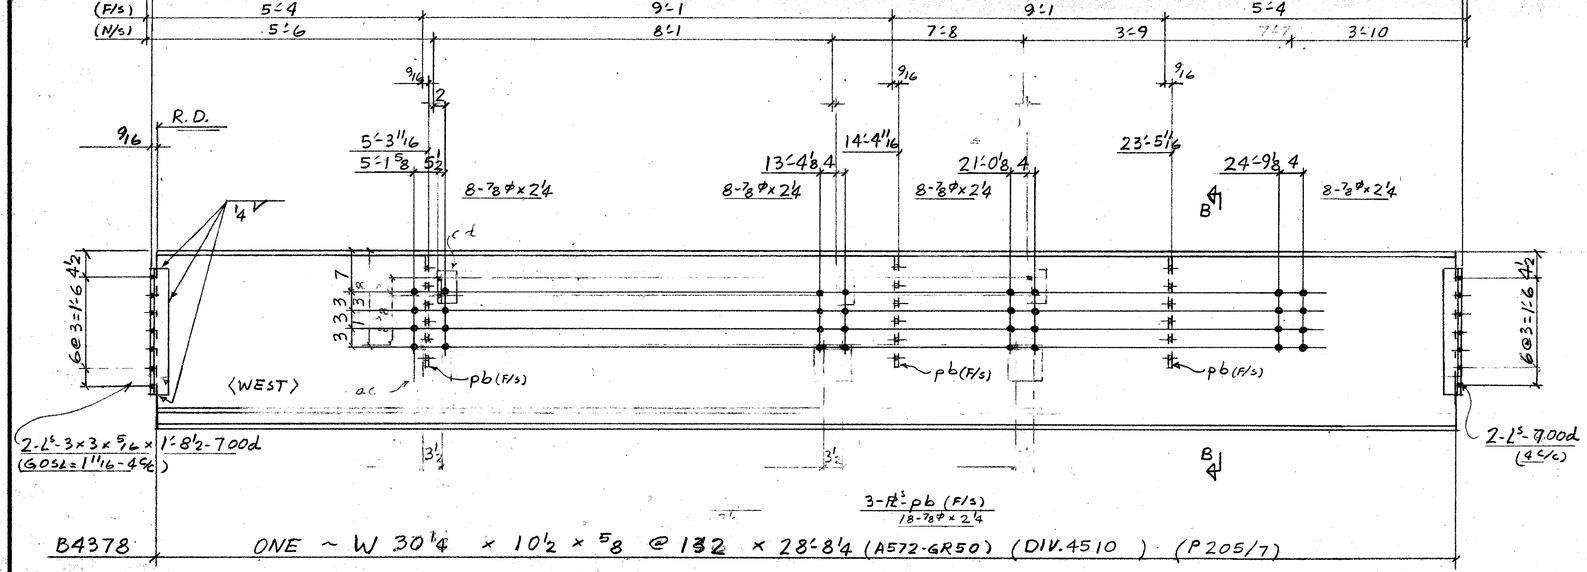

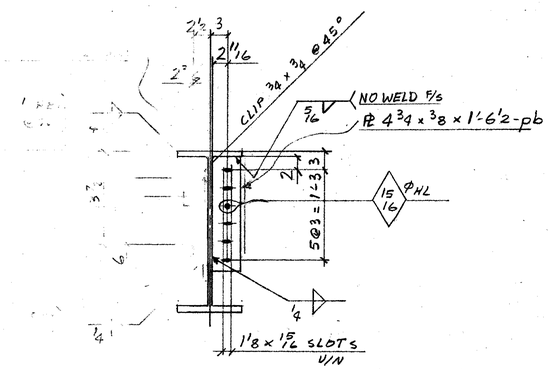

Nov 15/85

REVISED			
DATE ____ BY ____	OPEN HOLES	15ϕ U/N	BEAMS (44TH & 45TH FLOOR)
DATE ____ BY ____	PAINT	NONE	7 WORLD TRADE CENTER
DATE ____ BY ____	ERECTED BY		TISHMAN CONSTRUCTION — CUSTOMER
DATE ____ BY ____	FIELD PAINT		EMERY ROTH & SONS P.C. — ARCHITECT
DATE ____ BY ____	INSPECTION		IRWIN G. CANTOR P.C. — ENGINEER

FRANKEL STEEL LIMITED
220 ATTWELL DRIVE UNIT 1 REXDALE, ONTARIO M9W 5B2

SQUAD FR
MADE BY SF DATE OCT. 15/85 CHKD. BY D.Z. DATE Nov 15/85
CONT. No. 84-153 SHEET 4378