

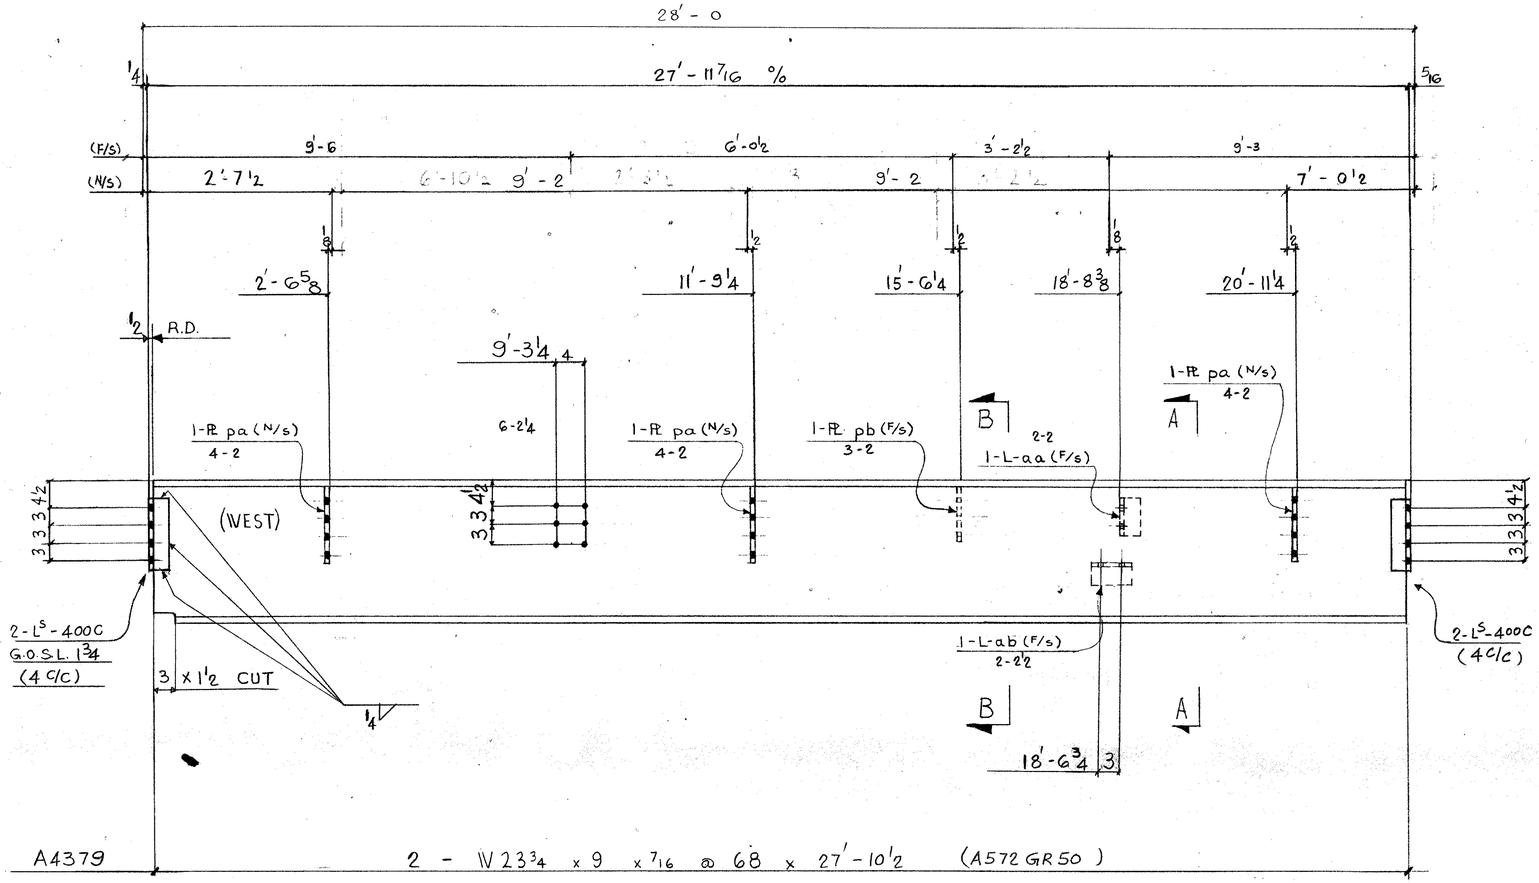


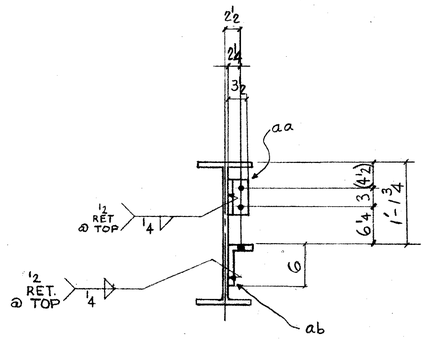

SECTION "A-A"

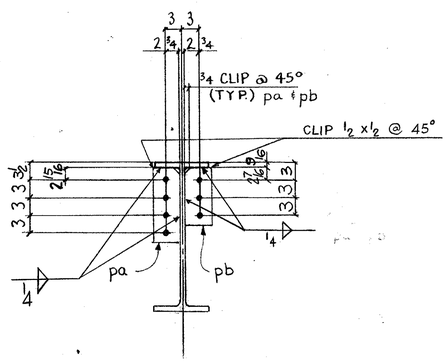

SECTION "B-B"

FIELD BOLTS

34 - 7/8 Φ H.T. BOLT (A325) X2

12 - 7/8 Φ ( ) x 2 1/4

4 - 7/8 Φ ⊥ ( ) x 2 1/2

SHOP NOTE:

MAT^L G40.21-44W (U/N)

USE E70 SERIES ELECTRODES

REF. DWG. E44/45, 901, 9171, 9175

BILL OF MATERIAL

LINE	C C O S D T E	COMMX SHIP DIVN.	PIECE MARKS MAIN MAT'L.	PIECE MARKS DETAIL MAT'L.	NO. OF PIECES	MATERIAL DESCRIPTION PL	WIDTH Inch	WIDTH 16th	X PLATE ONLY	THK. In.	THK. 16th	GRADE CODE	D S O R	FINISHED LENGTH Feet	FINISHED LENGTH In.	FINISHED LENGTH 16th	PAGE	LINE	REMARKS
01					F002														
02																			
03				400C	8	L3X3X5/16						44W		0	11	8			
04				AA	2	L3 1/2 X 3 X 5/16						⊥		0	5	8			
05				AB	2	L6X4X3/4						⊥		0	6	0			
06																			
07				PA	6	PI	4	12	X			44W		1	1	8			
08				PB	2	PI	4	12	X			⊥		0	10	0			
09																			
10					1	PI	1/4							33	4	0			
11																			
12																			
13		4502	A4379		2	W24X68						A572GR50		27	10	8	164	26	
14																			
15																			
26			TOTAL		25				TOTAL			67							1 OF 1

01																			
02																			
26			TOTAL						TOTAL										

Nov 26/85

REV.			
1	DATE	BY	
2	DATE	BY	
3	DATE	BY	

SPEC. AS NOTED
HOLES 15/16 Ø
FINISH NONE

FRANKEL STEEL LIMITED
220 ATTWELL DRIVE, UNIT 1, REXDALE, ONTARIO M9W 5B2

MADE	DATE	SQUAD
27 HSS	OCT. 15/85	F.R.
CHK'D. 28 D.Z.	DATE Nov. 15/85	

PROJECT: 7 WORLD TRADE CENTER
DETAIL: BEAM - 44TH & 45TH FLR.

CONTRACT 84-153
DWG.No. 4379