
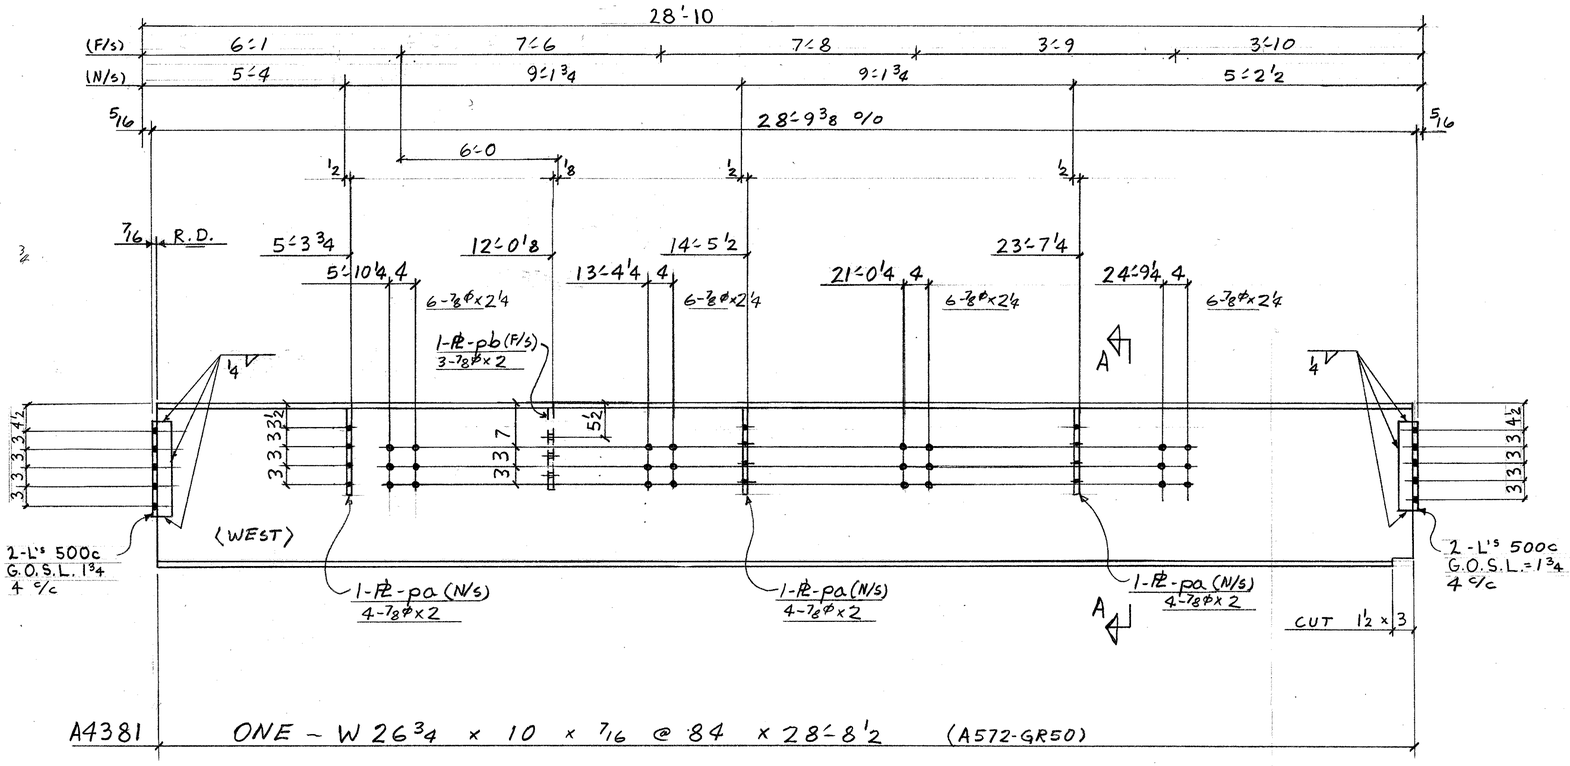


A4381 ONE - W 26 3/4 x 10 x 7/16 @ 84 x 28'-8 1/2 (A572-GR50)

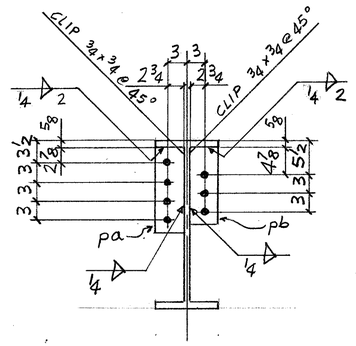

SECTION A-A

FIELD BOLTS
15-7/8ϕ A325 x 2
24- " x 2 1/4

SHOP NOTES
MAT'L G40.21-44W U/N
E70 SERIES ELECTRODES
REF. DWG. E44/45
901, 9171,

BILL OF MATERIAL

LINE	CC SOD TE	COMMX SHIP DIVN.	PIECE MARKS MAIN MAT'L.	PIECE MARKS DETAIL MAT'L.	NO. OF PIECES	MATERIAL DESCRIPTION PL	WIDTH Inch	WIDTH 16th	X PLATE ONLY	THK. In.	THK. 16th	GRADE CODE	DSOR	FINISHED LENGTH Feet	FINISHED LENGTH In.	FINISHED LENGTH 16th	PAGE	LINE	REMARKS
01					F001														
02																			
03				500C	4	L	3	x 3 x	5/16			44W		1	2	8			
04																			
05				PA	3	PT	4	1 2 x		0	6	44W		1	1	6			
06				PB	1	PT	4	1 2 x		0	6	L		1	0	6			
07																			
08																			
09					1	IF	1	1 4						1	7	0	0		
10																			
11		4513	A4381		1	W	27	x 84				A572GR50		28	8	8	16	4	19
12																			
13																			
26				TOTAL	11				TOTAL					48					1-OF-1
01																			
02																			
26				TOTAL					TOTAL										Nov 26/85

REV.					
1	DATE	BY	SPEC. AS NOTED	**FRANKEL STEEL LIMITED**	
2	DATE	BY	HOLES 15 16 ϕ	220 ATTWELL DRIVE, UNIT 1, REXDALE, ONTARIO M9W 5B2	
3	DATE	BY	FINISH NONE		
MADE 27 SF	DATE OCT. 16/85	SQUAD F.R.	PROJECT: 7 WORLD TRADE CENTER	CONTRACT 84-153	DWG.No. 4381
CHK'D. 28 D.Z.	DATE Nov. 19/85		DETAIL: BEAM (45TH FLR.)		