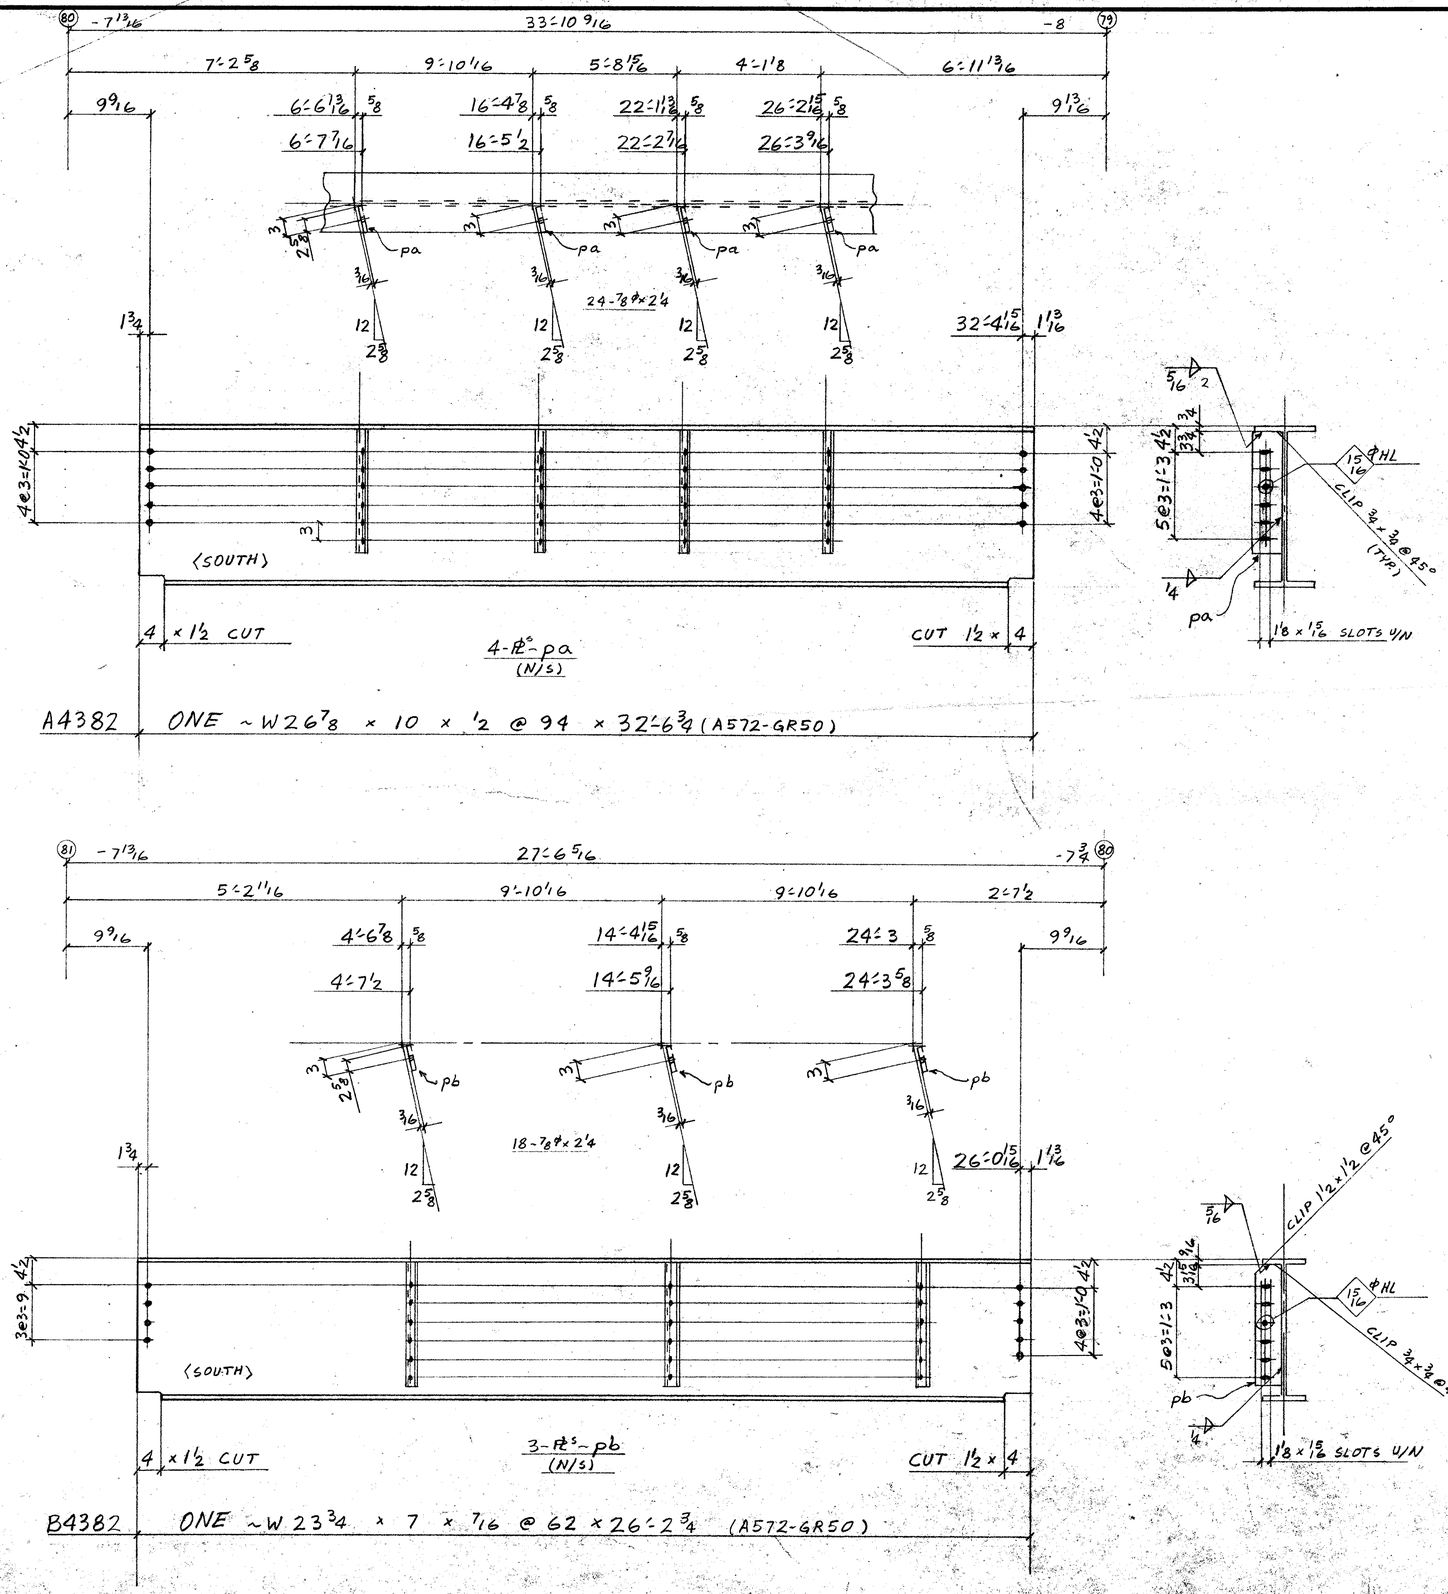



FIELD BOLTS
42 - 7/8 ø H.T. BOLTS x 2'4 (A325)

MAT'L G40.21-44W U/N
E70 SERIES ELECTRODES
REF. DWG. E46
901,9181,

## BILL OF MATERIAL

| LINE | COST | COMMX SHIP DIVN. | PIECE MARKS MAIN MAT'L. | PIECE MARKS DETAIL MAT'L. | NO. OF PIECES | MATERIAL DESCRIPTION PL. | WIDTH Inch | WIDTH 16th | X PLATE ONLY | THK. In. | THK. 16th | GRADE CODE | DOOR | FINISHED LENGTH Feet | FINISHED LENGTH In. | FINISHED LENGTH 16th | PAGE | LINE | REMARKS |
|---|---|---|---|---|---|---|---|---|---|---|---|---|---|---|---|---|---|---|---|
| 01 | | | | | F001 | | | | | | | | | | | | | | |
| 02 | | | | | | | | | | | | | | | | | | | |
| 03 | | | | PA | 4 | PI | 4 | 12 | X | | | 44W | | 1 | 8 | 4 | | | |
| 04 | | | | | | | | | | | | | | | | | | | |
| 05 | | | | | 1 | | 1F | 1/4 | | | | | | | 13 | 0 | 0 | | |
| 06 | | | | | 1 | | 1F | 5/16 | | | | | | | 1 | 6 | 0 | | |
| 07 | | | | | | | | | | | | | | | | | | | |
| 08 | 4703 | A4382 | | | 1 | | W | 27 | x 94 | | | A572GR50 | | 32 | 6 | 12 | 17523 | | |
| 09 | | | | | | | | | | | | | | | | | | | |
| 10 | | | | F001 | | | | | | | | | | | | | | | |
| 11 | | | | | | | | | | | | | | | | | | | |
| 12 | | | PB | | 3 | PI | 4 | 12 | X | | | 44W | | 1 | 8 | 8 | | | |
| 13 | | | | | | | | | | | | | | | | | | | |
| 14 | | | | | 1 | | 1F | 1/4 | | | | | | | 10 | 0 | 0 | | |
| 15 | | | | | 1 | | 1F | 5/16 | | | | | | | 1 | 6 | 0 | | |
| 16 | | | | | | | | | | | | | | | | | | | |
| 17 | 4702 | B4382 | | | 1 | | W | 24 | x 62 | | | A572GR50 | | 26 | 2 | 12 | 17525 | | |
| 18 | | | | | | | | | | | | | | | | | | | |
| 19 | | | | | | | | | | | | | | | | | | | |
| 20 | | | | | | | | | | | | | | | | | | | |
| 21 | | | | | | | | | | | | | | | | | | | |
| 22 | | | | | | | | | | | | | | | | | | | |
| 23 | | | | | | | | | | | | | | | | | | | |
| 24 | | | | | | | | | | | | | | | | | | | |
| 25 | | | | | | | | | | | | | | | | | | | |
| 26 | | | TOTAL | | 15 | | | | TOTAL | | | 85 | | | | | 1-OF-1 | | |
| 01 | | | | | | | | | | | | | | | | | | | |
| 02 | | | | | | | | | | | | | | | | | | | |
| 26 | | | TOTAL | | | | | | TOTAL | | | | | | | | | | |

WITHDRAWN

| REV. | DATE | BY |
|---|---|---|
| 1 | DATE | BY |
| 2 | DATE | BY |
| 3 | DATE | BY |

SPEC. AS NOTED
HOLES 15/16 ø
FINISH NONE

Dec 5/85

**FRANKEL STEEL LIMITED**
220 ATTWELL DRIVE, UNIT 1, REXDALE, ONTARIO M9W 5B2

| MADE | DATE | SQUAD |
|---|---|---|
| 27 SF | OCT. 16/85 | FR |
| CHK'D 28 D.Z. | DATE Nov. 26/85 | |

PROJECT: 7 WORLD TRADE CENTER
DETAIL: BEAMS (81 TO 79) (46TH FLR.)
CONTRACT 84-1534382
DWG. No.