
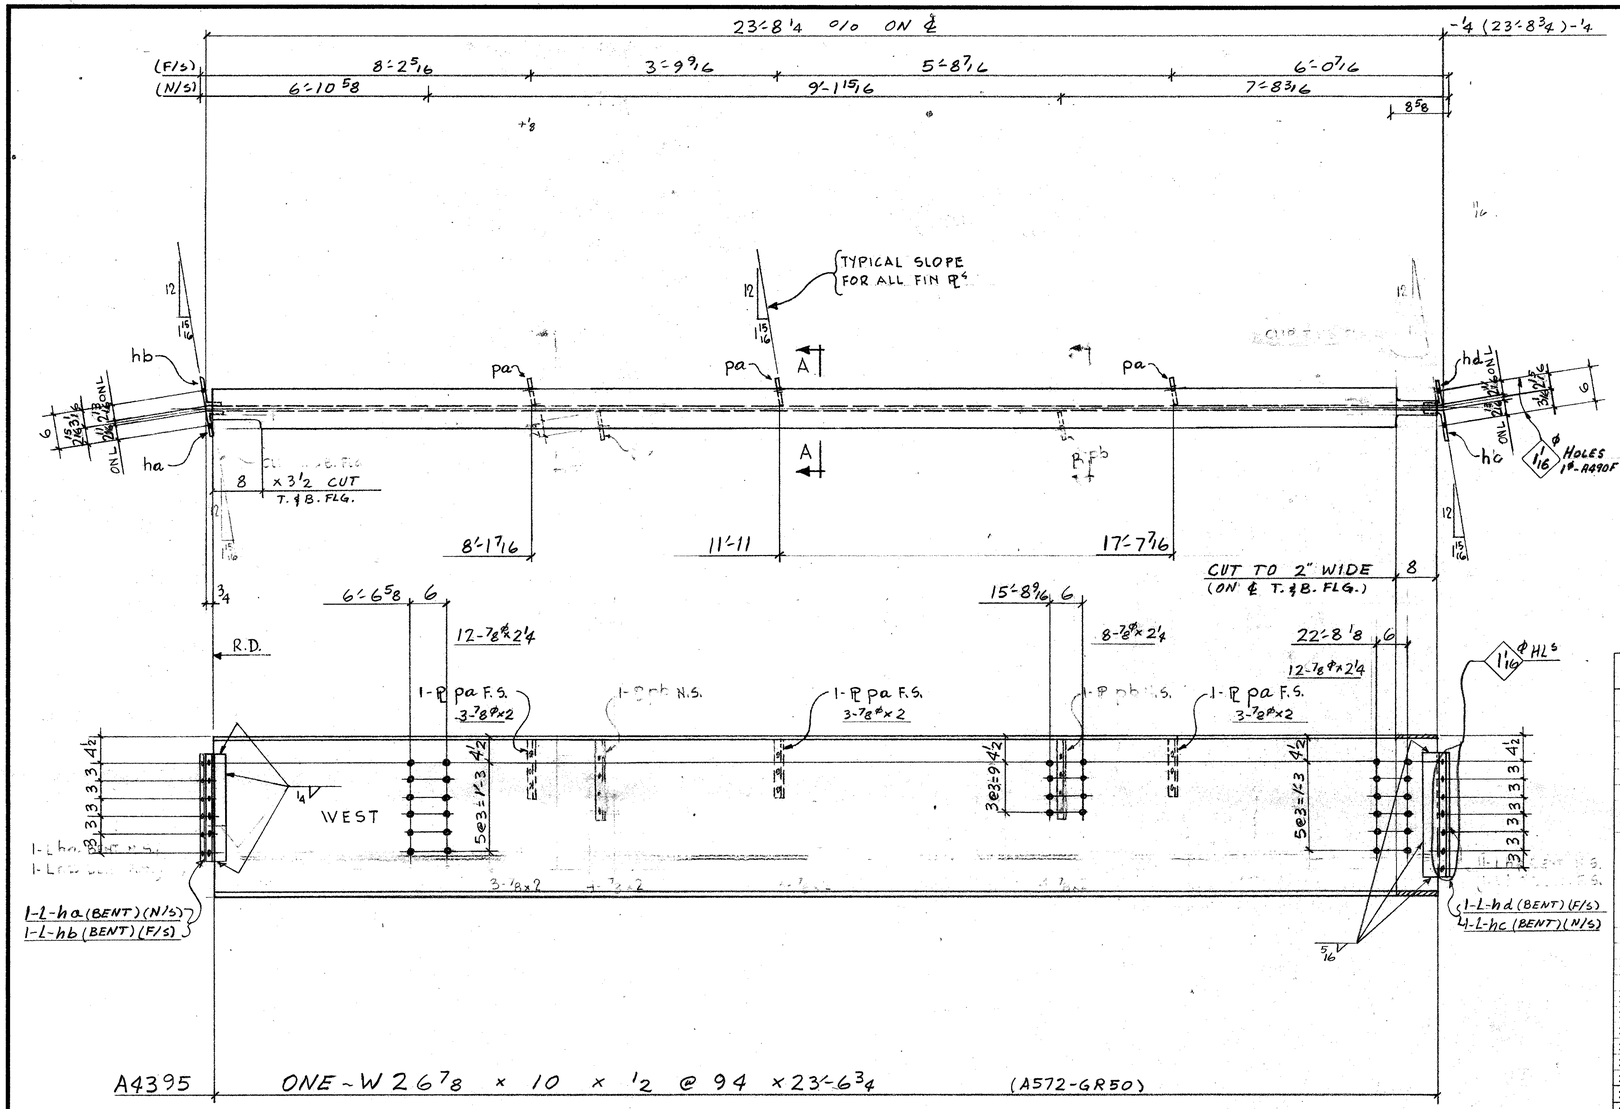


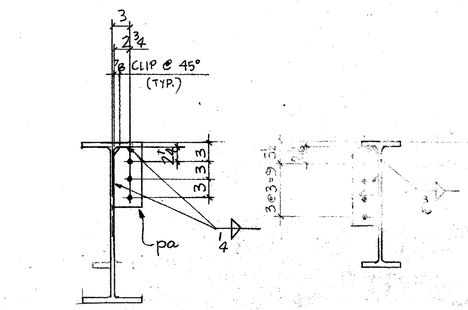

SECTION A-A
DEVELOPED

FIELD BOLTS (A325 F)
9 - H.T. BOLTS 7/8"ø x 2
32 - 〃 7/8 x 24

MATERIAL G 40.21-44W U/N
E70 SERIES WELDING ELECTRODES
REF. DWGS: E46, 901, 9181,

BILL OF MATERIAL

LINE	C C O S D T E	COMMX SHIP DIVN.	PIECE MARKS MAIN MAT'L.	PIECE MARKS DETAIL MAT'L.	NO. OF PIECES	MATERIAL DESCRIPTION PL	WIDTH Inch	WIDTH 16th	X PLATE ONLY	THK. In.	THK. 16th	GRADE CODE	D S O R	FINISHED LENGTH Feet	FINISHED LENGTH In.	FINISHED LENGTH 16th	PAGE	LINE	REMARKS
01				F001															
02				HA	1	L	4	x	3 x 5/16			44W		1	5	8			BENT
03				HB	1	L	4	x	3 x 5/16			〃		1	5	6			BENT
04				PA	3	PL	4	12	x		0	6		0	9	12			CUT TO FIT
05				HC	1	L	5	x	3 x 1/2		0	6		1	9	8			BENT
06				HD	1	L	4	x	3 x 1/2			〃		1	9	8			BENT
07					1	F	1	4						10	0	0			
08					1	F	5	16						4	0	0			
09																			
10		4716	A4395		1	W	27	x	94			A572GR50		23	6	12	17	23	
11																			
12																			
26			TOTAL		11				TOTAL			41							1 OF 1
01																			
02																			
26			TOTAL						TOTAL										Dec 6/85

REV.					
1	DATE	BY	SPEC.	AS NOTED	**FRANKEL STEEL LIMITED**
2	DATE	BY	HOLES	15/16ø U/N	220 ATTWELL DRIVE, UNIT 1, REXDALE, ONTARIO M9W 5B2
3	DATE	BY	FINISH	NONE	

MADE 27	DATE	SQUAD	PROJECT	CONTRACT	DWG.No.
HSF	OCT. 25/85	F.R.	7 WORLD TRADE CENTRE	84-153	4395
CHK'D. 28 D.Z.	DATE Nov. 27/85		DETAIL: BEAMS (46TH FLR.)		