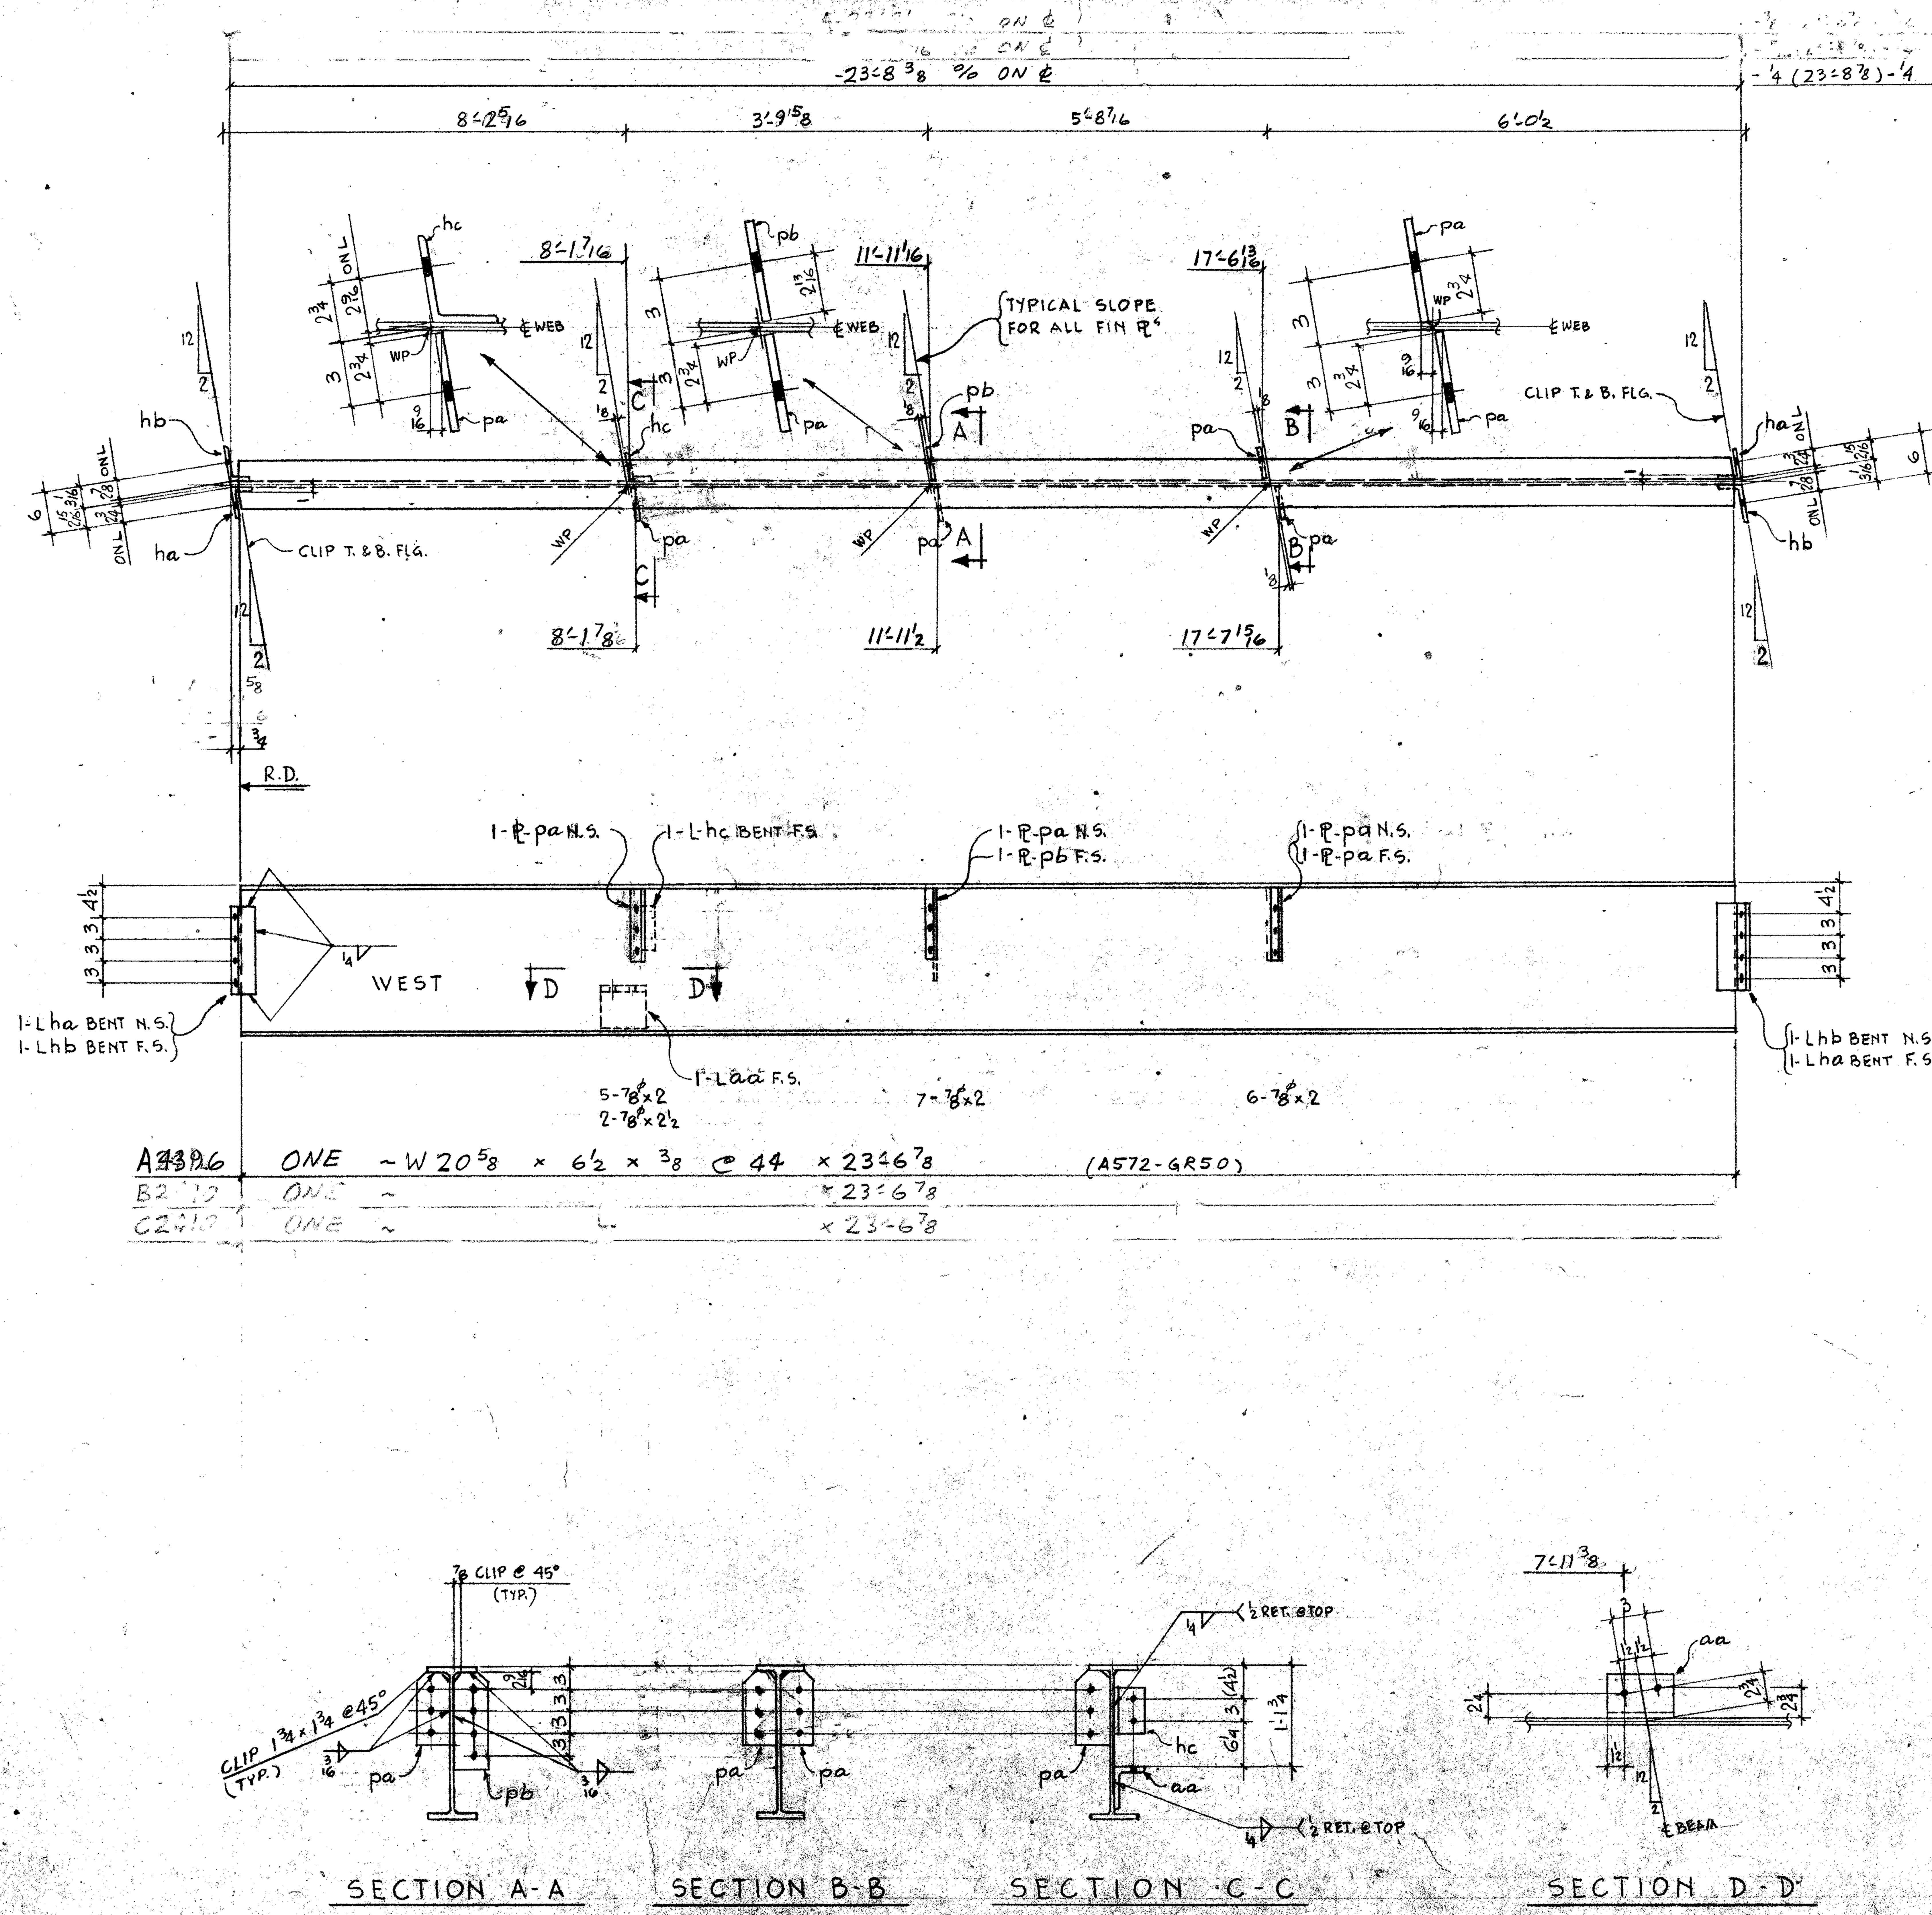


FIELD BOLTS (A325 F)
18 - H.T. BOLTS 7/8⌀ x 2
2 - H.T. BOLTS 7/8⌀ x 2 1/2

MATERIAL G 40.21-44W U/N
E70 SERIES WELDING ELECTRODES
REF. DWGS: E46 .. E47
901, 9181, 9187

BILL OF MATERIAL

LINE	COST CODE	COMMX SHIP DIVN.	MAIN MAT'L	DETAIL MAT'L	NO. OF PIECES	PL	WIDTH Inch	WIDTH 16th	X PLATE ONLY	THK In.	THK 16th	GRADE CODE	DSOR	LENGTH Feet	LENGTH In.	LENGTH 16th	PAGE	LINE	REMARKS
01					FOOT														
02				HA	2		L 4 x	3	x 5/16			44W		0	11	8			BENT
03				HB	2		L 5 x	3	x 5/16					0	11	8			BENT
04				HC	1		L 4 x	4	x 3/8					0	6	0			BENT
05				AA	1		L 6 x	4	x 3/4					0	6	0			
06				PA	4	Pl	4	12	x	0	6			0	10	0			
07				PB	1	Pl	4	12	x	0	6			1	1	2			
08																			
09					1		1F		1/4					27	0	0			
10					1		1F		3/16					10	0	0			
11																			
12																			
13		4716	A4396		1		W 21		x 44			A572GR50		23	6	14	177	22	
14		4116	B2410																
15		431?	C2410																
16																			
17																			
26				TOTAL	15							TOTAL		41					1-OF-1
01																			
02																			
26				TOTAL								TOTAL							Dec 5/85

REV. 1 DATE	BY	SPEC. AS NOTED	FRANKEL STEEL LIMITED	
REV. 2 DATE	BY	HOLES 15/16⌀	220 ATTWELL DRIVE, UNIT 1, REXDALE, ONTARIO M9W 5B2	
REV. 3 DATE	BY	FINISH NONE		
MADE 27 SF	DATE Oct. 25/85	SQUAD F.R.	PROJECT: 7 WORLD TRADE CENTRE	CONTRACT 84-153
CHK'D 28 D.Z.	DATE Nov. 26/85		DETAIL: BEAMS (38TH, 40TH & 46TH FLR.)	DWG No. 4396