

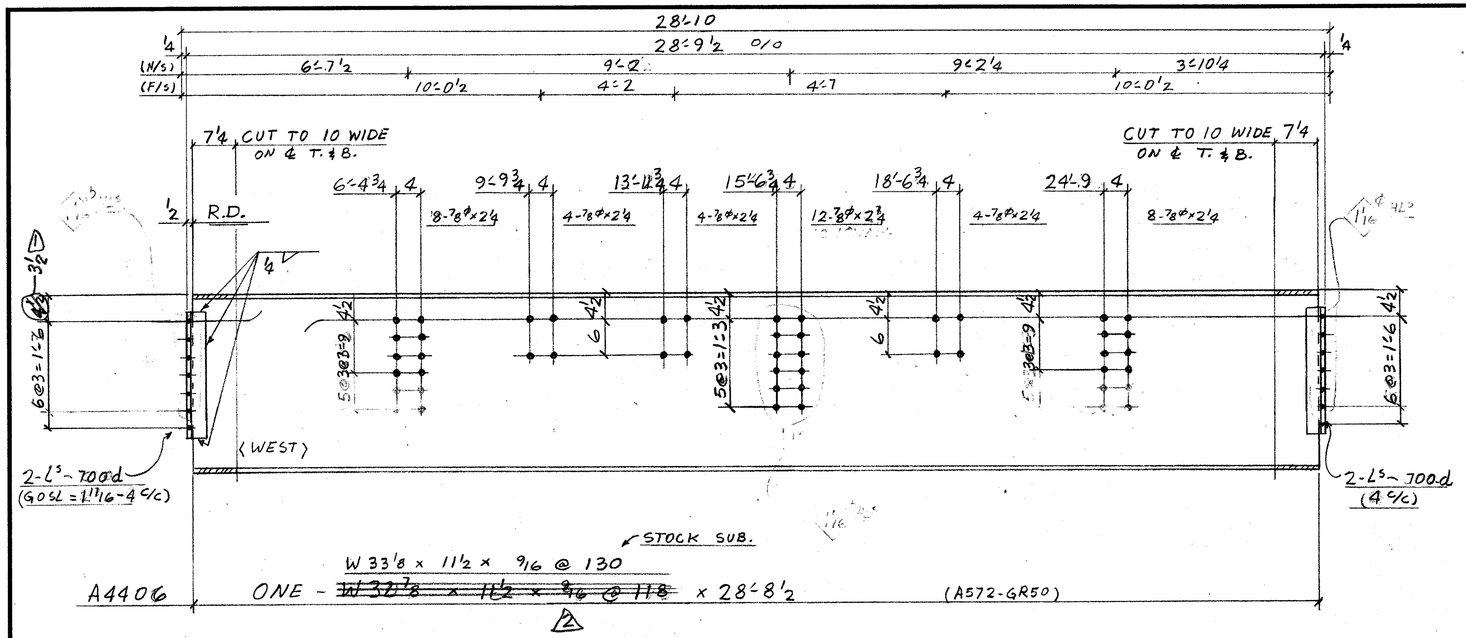


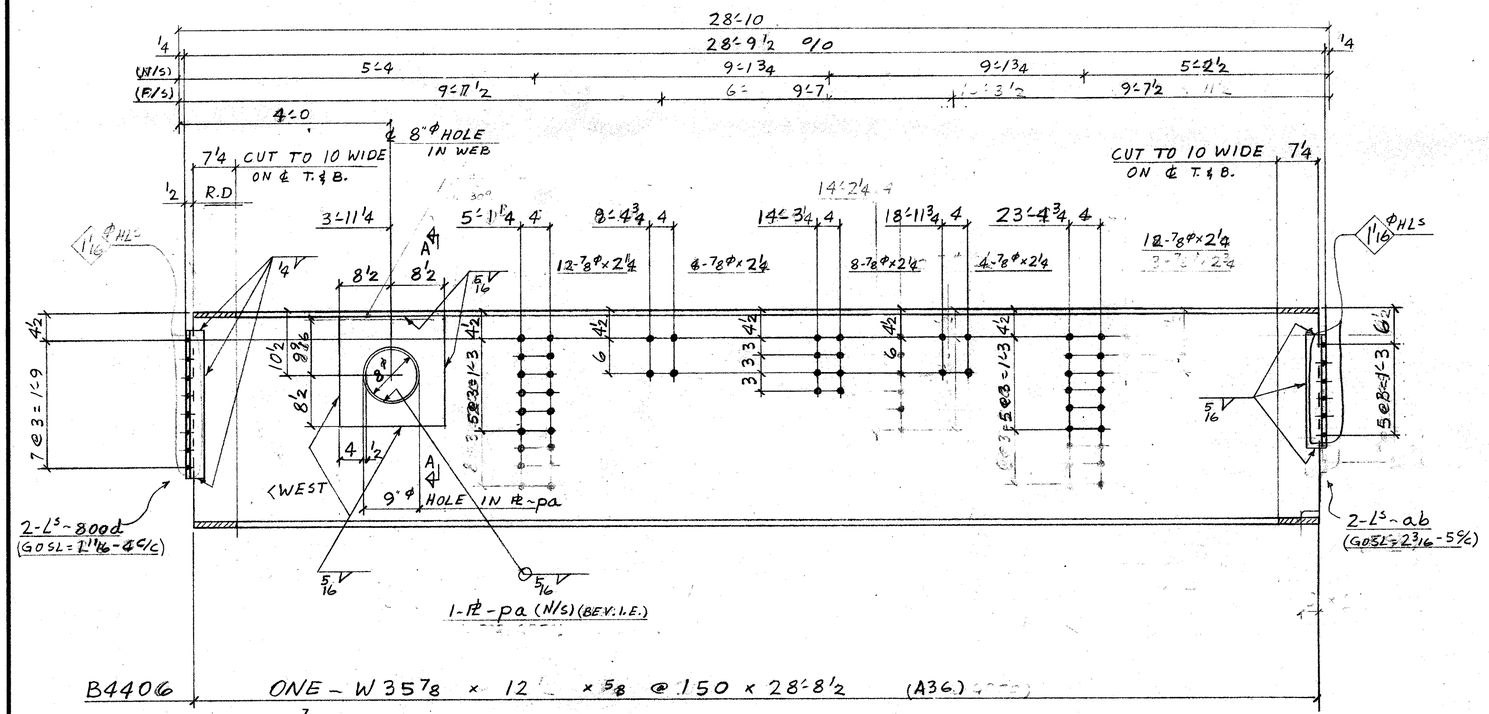

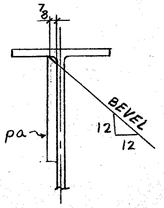

SECTION A-A

FIELD BOLT
80 - 7/8ϕ A325 x 2 1/4

MAT'L. G40.21 - 44W U/N
E70 SERIES ELECTRODES
REF. DWG. E46, 9181

GAUGE CHANGED L.H.E. OF A STOCK SUB. A4406

BILL OF MATERIAL

LINE	COOSDTE	COMMX SHIP DIVN.	PIECE MARKS MAIN MAT'L.	PIECE MARKS DETAIL MAT'L.	NO. OF PIECES	MATERIAL DESCRIPTION PL	WIDTH Inch	WIDTH 16th	X PLATE ONLY	THK. In.	THK. 16th	GRADE CODE	DSOR	FINISHED LENGTH Feet	FINISHED LENGTH In.	FINISHED LENGTH 16th	PAGE	LINE	REMARKS
01				F001	1														
02																			
03				700D	4	L	3		x 3 x 5/16			44W		1	8	8			
04																			
05					1	F	1	1/4							9	0			
06									33 x 130 ← STOCK SUB.										
2 07		4712	A4406		1	W	~~33 x 118~~					A572GR50		28	8	8178	3		
08																			
09																			
10				F001															
11																			
12				800D	2	L	3		x 3 x 5/16			44W		1	1	8			
13				AB	2	L	4		x 3 x 3/8					1	6	0			
14				PA	1	PL	17	0	X	12				1	6	1			BEV. I.E.
15																			
16					1	F	1	1/4							5	0			
17					1	F	5	1/16							12	0			
18																			
19																			
20		4713	B4406		1	W	36 x 150					A36		28	8	8178	4		
21																			
22																			
23																			
24																			
25																			
26			TOTAL		16			TOTAL						86			1-OF-1		
01																			
02																			
26			TOTAL					TOTAL											

MAR. 3/86 R (2)
Dec 18/85 R
Dec 11/85

R	1 DATE DEC 18/85	BY D.Z.	SPEC. AS NOTED	**FRANKEL STEEL LIMITED**	
E	2 DATE MAR. 3/86	BY SF	HOLES 15/16 ϕ U/N	220 ATTWELL DRIVE, UNIT 1, REXDALE, ONTARIO M9W 5B2.	
V.	3 DATE	BY	FINISH NONE		
MADE 27 SF	DATE OCT. 31/85	SQUAD FR	PROJECT: 7 WORLD TRADE CENTER	CONTRACT 84-153	DWG.No. 4406
CHK'D. 28 D.Z.	DATE DEC. 5/85		DETAIL: BEAMS (46TH FLR.)		