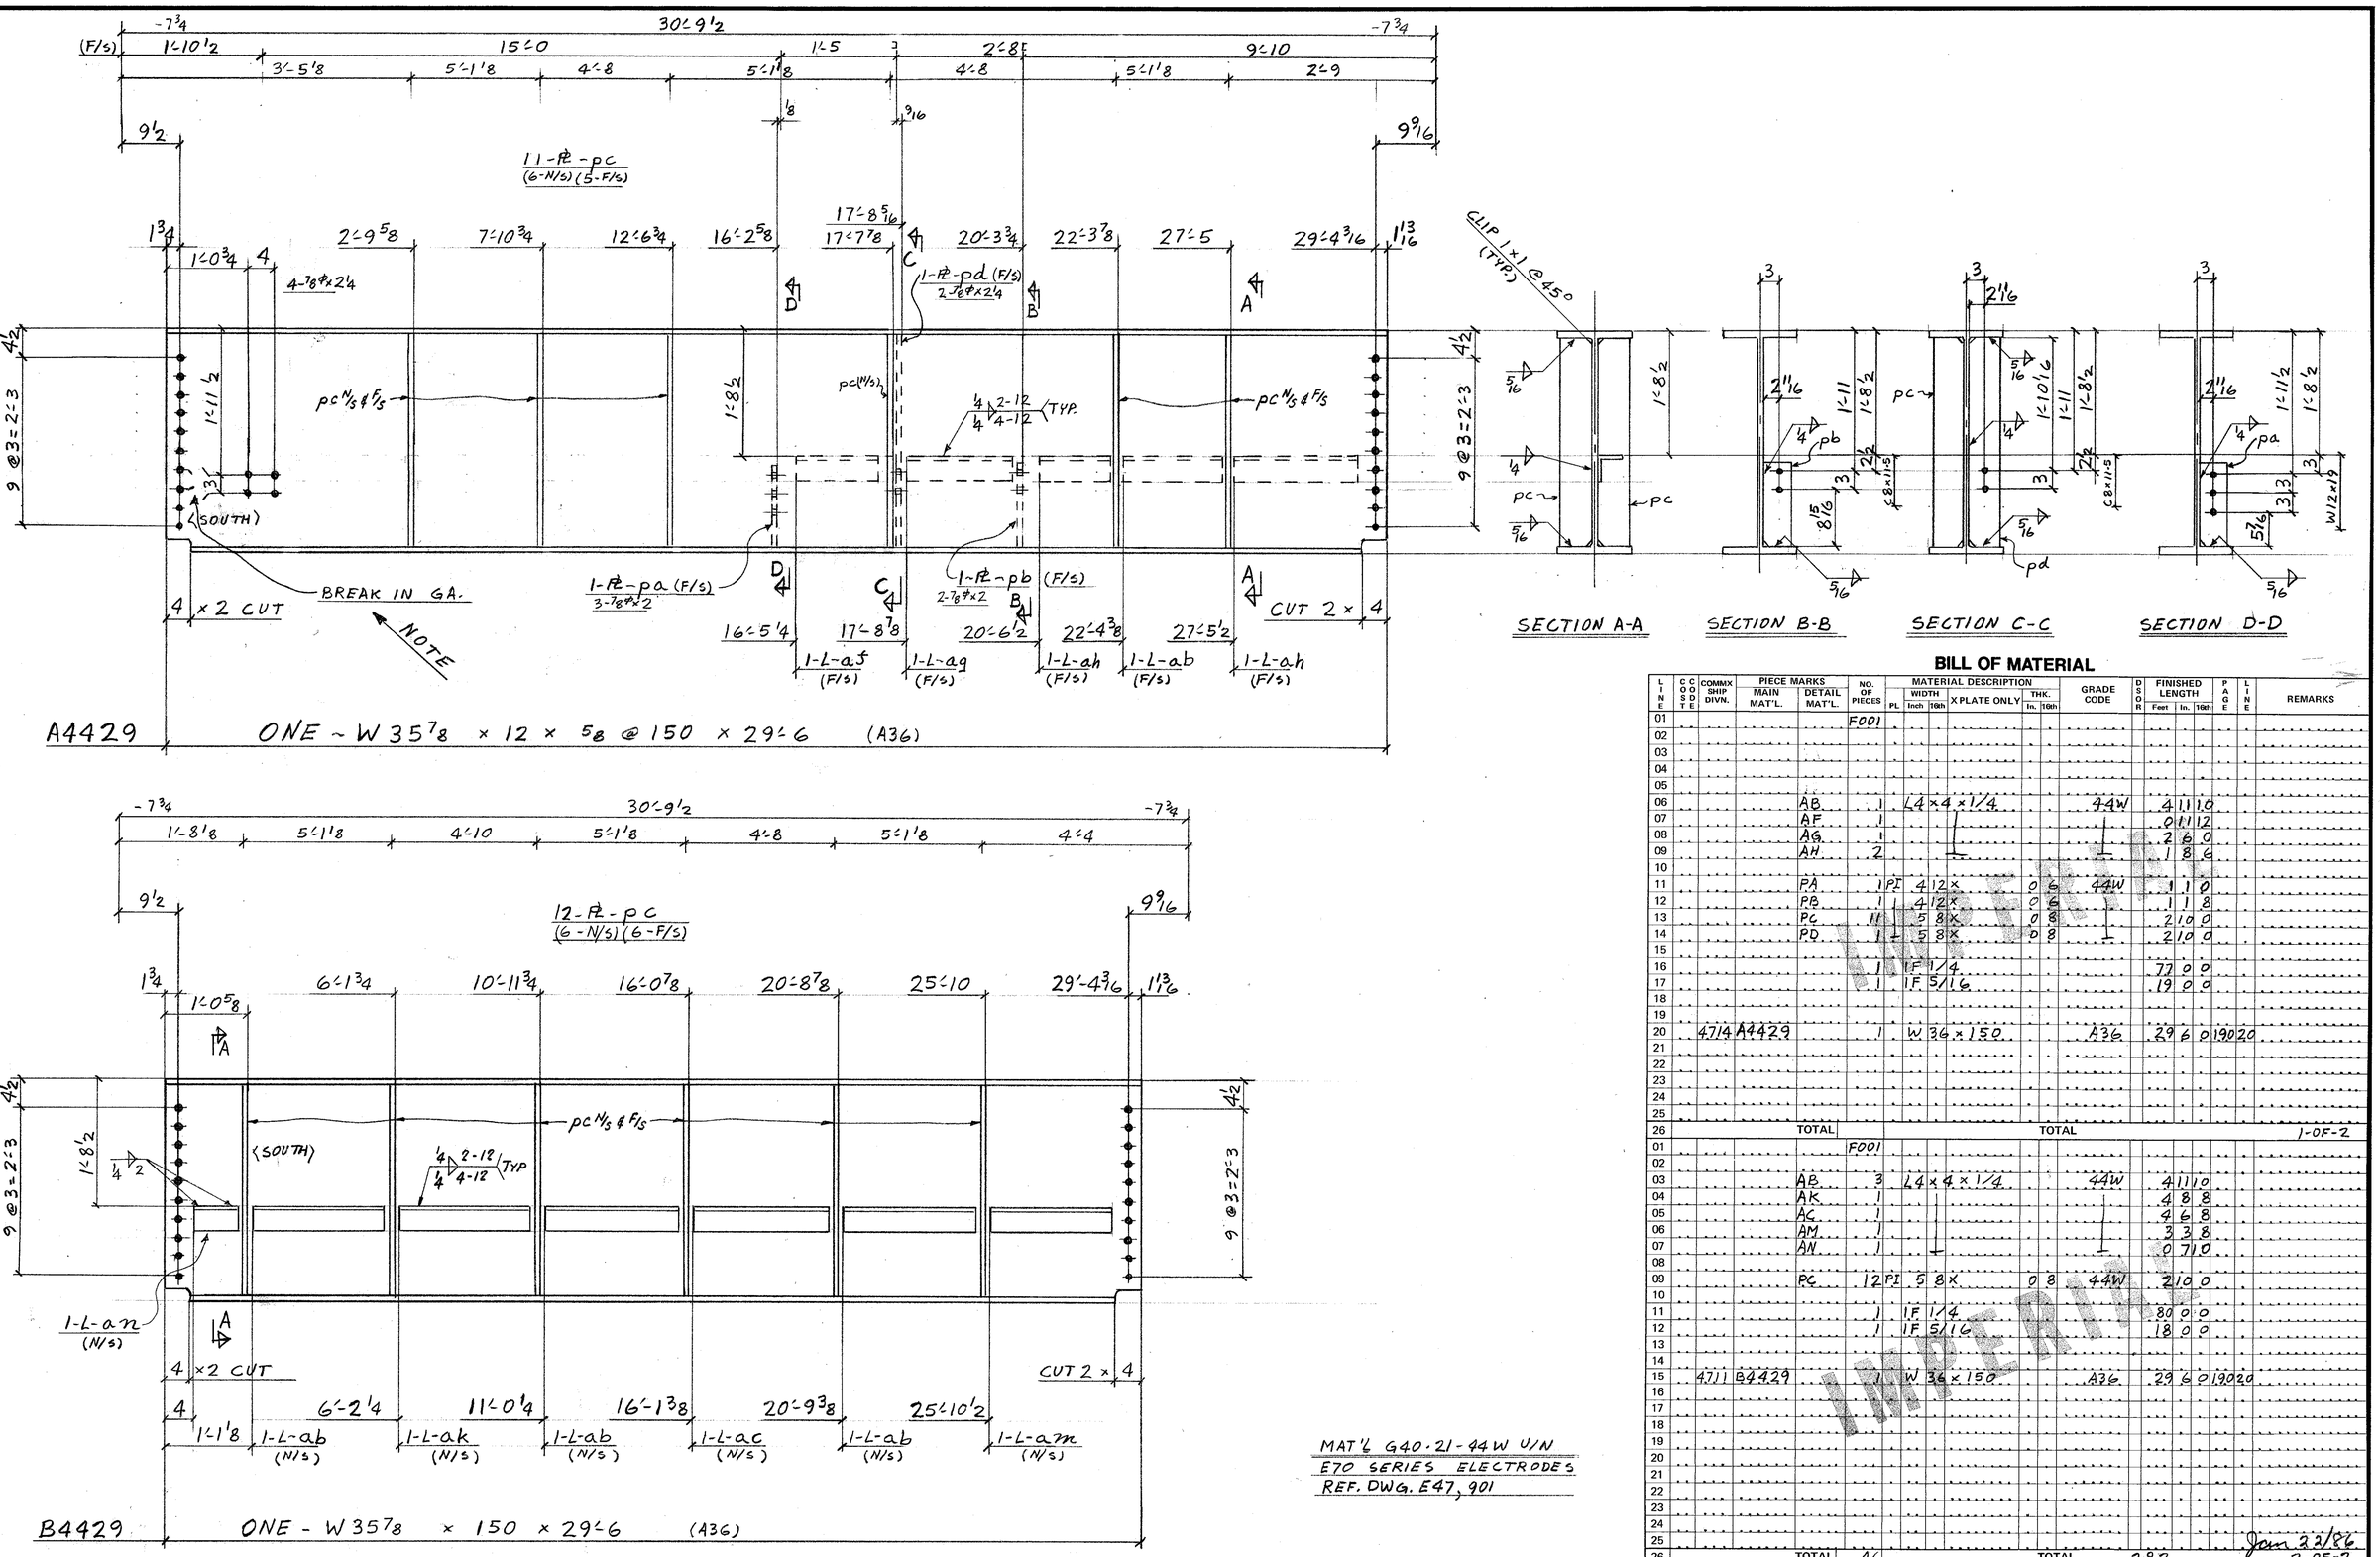


MAT'L G40.21-44W U/N
E70 SERIES ELECTRODES
REF. DWG. E47, 901

FIELD BOLTS
6-7/8"ø A325 x 2 1/4
5- 1 x 2

BILL OF MATERIAL

LINE	CODE	COMMX SHIP DIVN.	PIECE MARKS MAIN MAT'L.	PIECE MARKS DETAIL MAT'L.	NO. OF PIECES	MATERIAL DESCRIPTION PL	WIDTH Inch	WIDTH 16th	X PLATE ONLY	THK. In.	THK. 16th	GRADE CODE	DSGN	FINISHED LENGTH Feet	FINISHED LENGTH In.	FINISHED LENGTH 16th	PAGE	LINE	REMARKS
01					F001														
02																			
03																			
04																			
05																			
06				AB	1	L 4 x 4 x 1/4						44W		41	10				
07				AF	1									01	12				
08				AG	1									2	6	0			
09				AH	2									1	8	6			
10																			
11				PA	1	PI 4 12 x			0	6		44W		1	1	0			
12				PB	1	4 12 x			0	6				1	1	8			
13				PC	11	5 8 x			0	8				2	10	0			
14				PD	1	5 8 x			0	8				2	10	0			
15																			
16					1	IF 1/4								77	0	0			
17					1	IF 5/16								19	0	0			
18																			
19																			
20	4714	A4429			1	W 36 x 150						A36		29	6	0	19	020	
21																			
22																			
23																			
24																			
25																			
26			TOTAL			TOTAL													1-OF-2
01					F001														
02																			
03				AB	3	L 4 x 4 x 1/4						44W		41	10				
04				AK	1									4	8	8			
05				AC	1									4	6	8			
06				AM	1									3	3	8			
07				AN	1									0	7	10			
08																			
09				PC	12	PI 5 8 x			0	8		44W		2	10	0			
10																			
11					1	IF 1/4								8	0	0			
12					1	IF 5/16								1	8	0			
13																			
14																			
15	4711	B4429			1	W 36 x 150						A36		29	6	0	19	020	
16																			
17																			
26			TOTAL		46	TOTAL								282					Jan 22/86 2-OF-2

IMPERIAL

REV.				
	1	DATE	BY	
	2	DATE	BY	
	3	DATE	BY	

SPEC. AS NOTED
HOLES 15/16 ø
FINISH NONE

FRANKEL STEEL LIMITED
220 ATTWELL DRIVE, UNIT 1, REXDALE, ONTARIO M9W 5B2

MADE 27	SF	DATE NOV. 8/85	SQUAD FR
CHK'D. 28	D.Z.	DATE JAN 17/86	

PROJECT: 7 WORLD TRADE CENTER
DETAIL: BEAMS (47 TH FLR.)

CONTRACT	DWG.No.
84-153	4429