
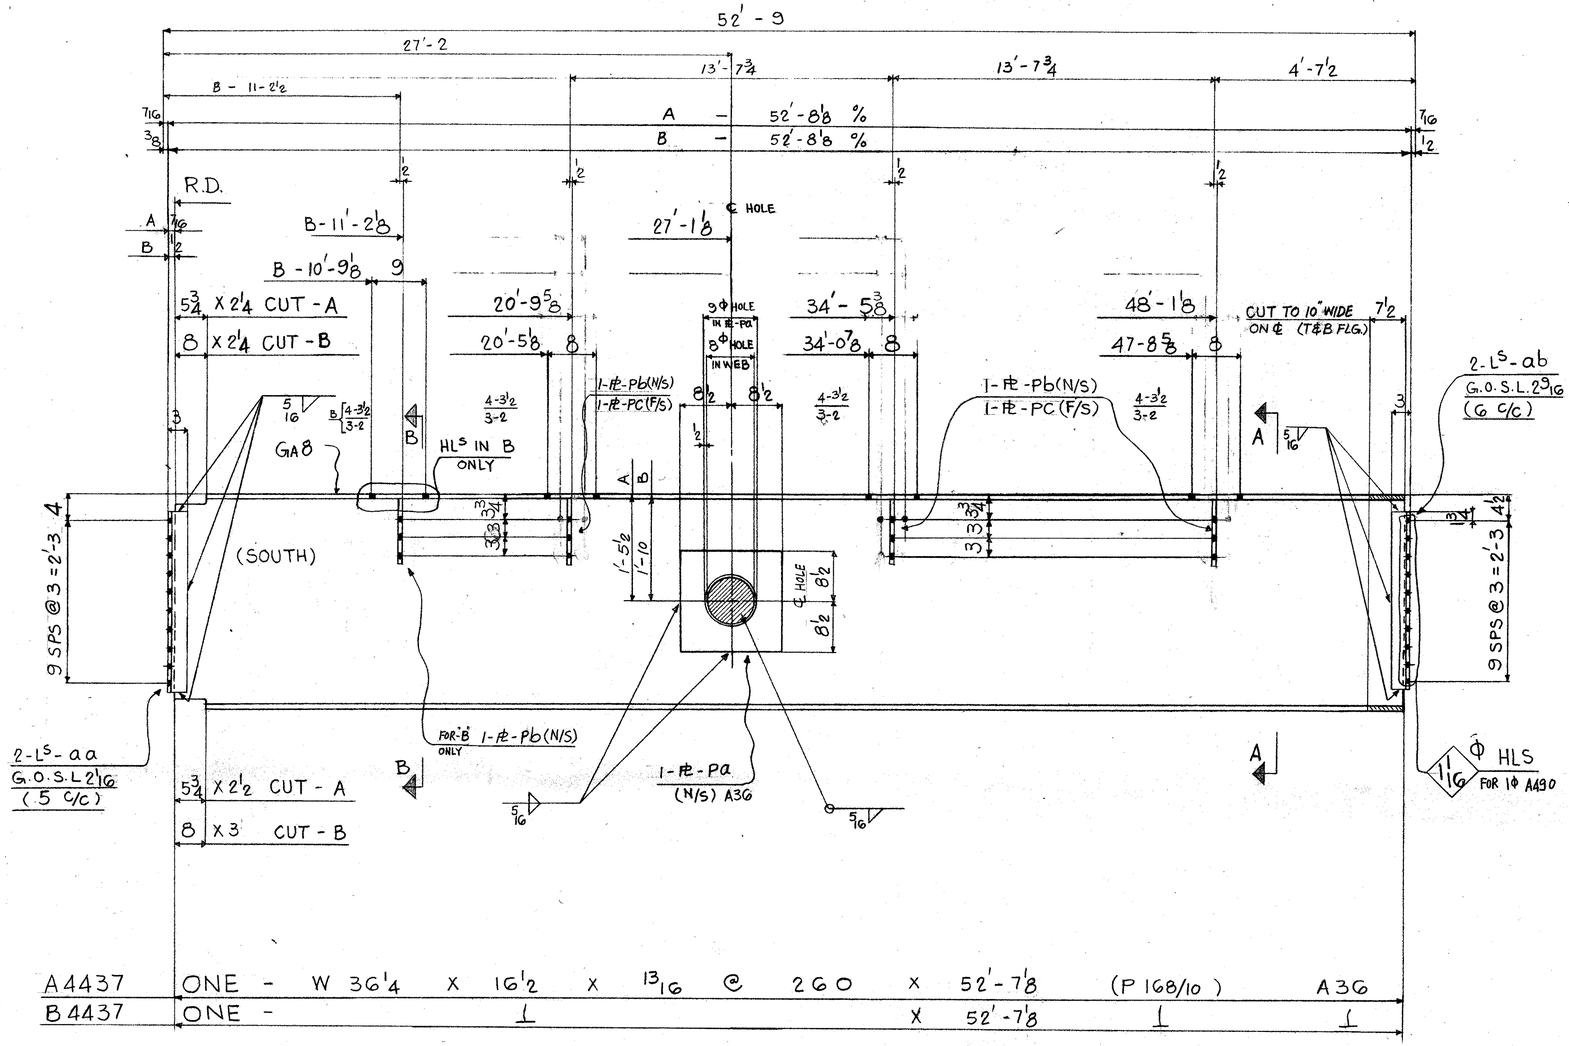


A4437	ONE	-	W 36 1/4	X 16 1/2	X 13/16	@ 260	X 52'-7 1/8	(P 168/10)	A36
B4437	ONE	-	⊥				X 52'-7 1/8	⊥	⊥

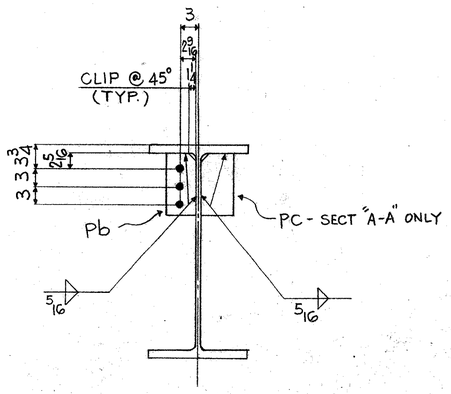

SECT. "A-A"

SECT. 'B-B'

FIELD BOLTS

21 - 7/8Φ H.T. BOLT X 2		(A325F)
24 - 7/8Φ	⊥ X 3 1/2	⊥
4 - 7/8Φ	⊥ X 3 1/4	⊥

SHOP NOTE:

MAT'L G40.21, 44W (U/N)

USE E70 SERIES ELECTRODES

REF DWG. E46, 9181

BILL OF MATERIAL

LINE	CCODE	COMMX SHIP DIVN.	PIECE MARKS MAIN MAT'L.	PIECE MARKS DETAIL MAT'L.	NO. OF PIECES	MATERIAL DESCRIPTION PL	WIDTH Inch	WIDTH 16th	X PLATE ONLY: THK. In.	THK. 16th	GRADE CODE	DSOR	FINISHED LENGTH Feet	FINISHED LENGTH In.	FINISHED LENGTH 16th	PAGE	LINE	REMARKS
01					F002													
02				PB	7	PL	4	10			44W		0	9	12			
03				PA	2	PL	17	0	X		A36		1	5	0	200	10	
04				PC	6	PL	4	10			44W		0	9	12			
05				AA	4	L4 X 3 X 3/8					44W		2	6	8			
06				AB	4	L4 X 3 X 3/8					⊥		2	5	8			
07					1	1F5/16							66	0	0			
08																		
09																		
10		4709	A4437		1	W36X260					A36		52	7	2	168	10	
11		4709	B4437		1	⊥					⊥		52	7	2	⊥	⊥	
12																		
13																		
26			TOTAL		28				TOTAL		175							1 OF 1

01																		
02																		
26			TOTAL						TOTAL									

REV.				
1	DATE	BY	SPEC.	AS NOTED
2	DATE	BY	HOLES	15/16Φ U/N
3	DATE	BY	FINISH	NONE

MADE 27 HSS DATE Nov 22/85 SQUAD F.R.
CHK'D 28 D.Z. DATE Jan 8/86

Jan 16/86

FRANKEL STEEL LIMITED

220 ATTWELL DRIVE, UNIT 1, REXDALE, ONTARIO M9W 5B2

PROJECT: 7 WORLD TRADE CENTER, N.Y.

DETAIL: BEAMS (46TH FLOOR)

CONTRACT: 84-153

DWG. No.: 4437