

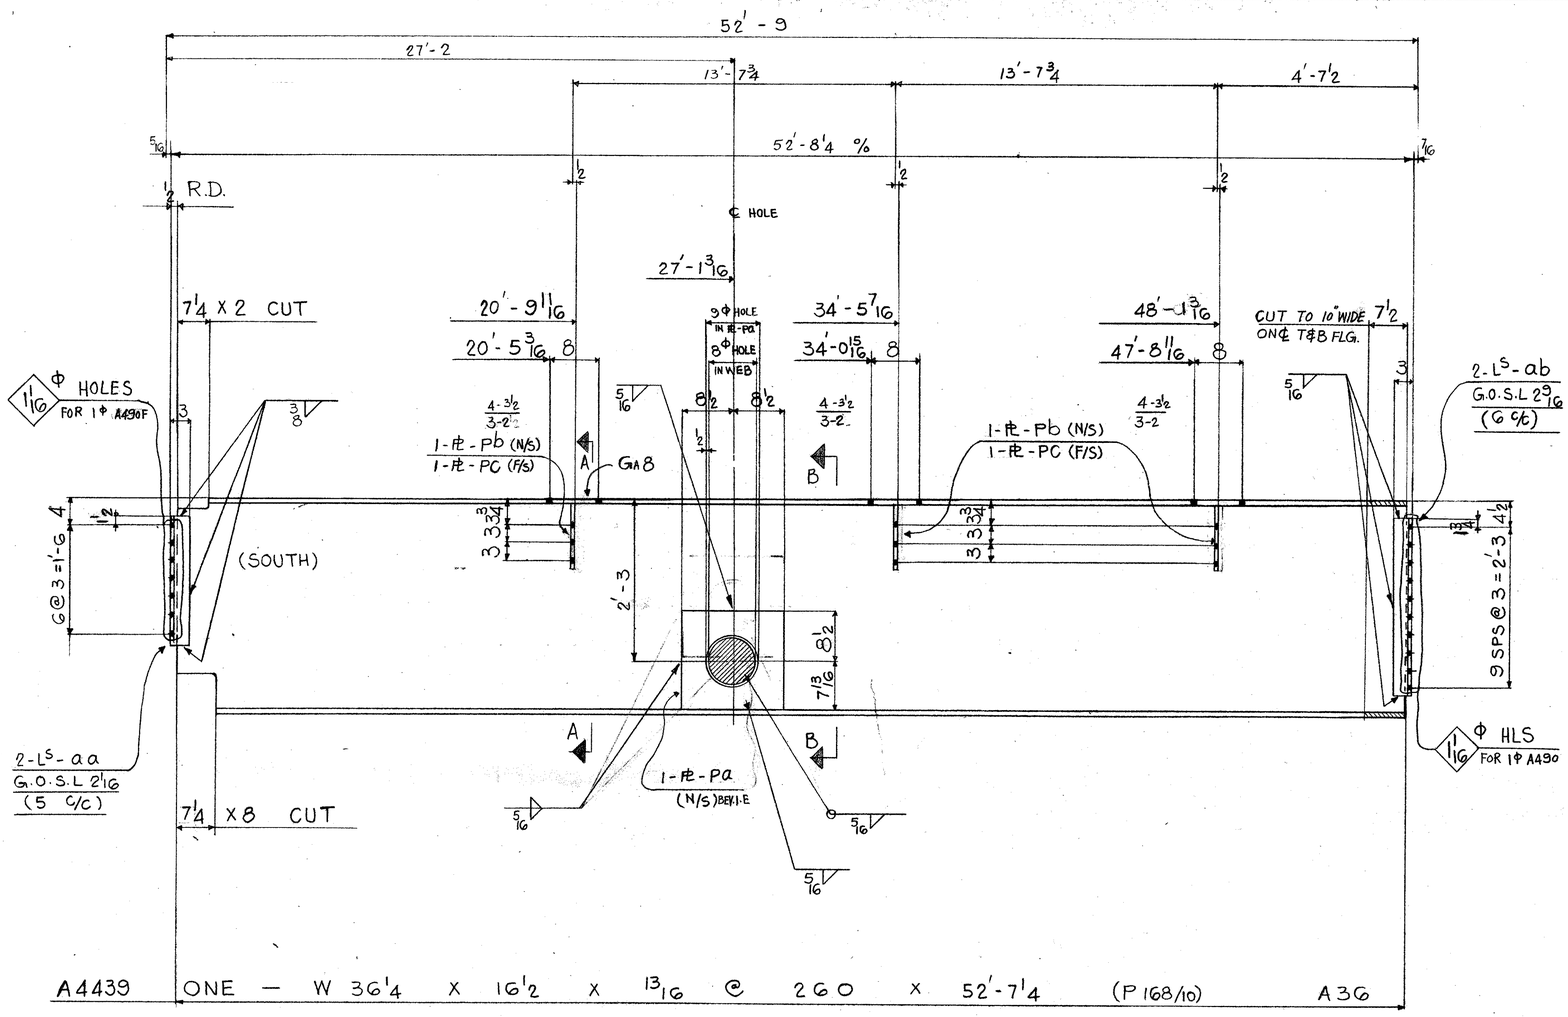


A4439 ONE — W 36'4 X 16'2 X 13/16 @ 260 X 52'-7'4 (P 168/10) A36

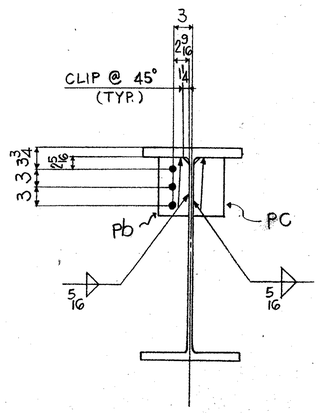

SECT. "A-A"

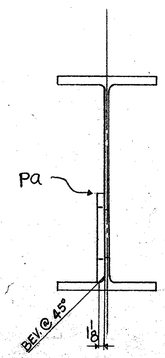

SECT. "B-B"

FIELD BOLTS

9 - 7/8ϕ H.T. BOLT X 2 (A325F)

12 - 7/8ϕ ℄ X 3 1/2 (A325F)

1ϕ H.T. WASH (A325)

SHOP NOTE:

MAT'L G40.21, 44W (U/N)

USE E70 SERIES ELECTRODES

REF DWG. E46, 901, 9181

BILL OF MATERIAL

LINE	CC CODE	COMMX SHIP DIVN.	PIECE MARKS MAIN MAT'L.	PIECE MARKS DETAIL MAT'L.	NO. OF PIECES	MATERIAL DESCRIPTION PL	WIDTH Inch	WIDTH 16th	X PLATE ONLY	THK. In.	THK. 16th	GRADE CODE	DSOR	FINISHED LENGTH Feet	FINISHED LENGTH In.	FINISHED LENGTH 16th	PAGE	LINE	REMARKS
01					F90.1														
02																			
03				AA	2	L4X3X	7	16				44W		1	9	0			
04				AB	2	L4X3X	3	8				±		2	6	8			
05				PA	1	PI	16	5X		1	6	±		1	7	0			BEV I.E
06				PB	3	PI	4	10X		0	6	44W		0	9	12			
07				PC	3	PI	4	10X		0	6	⊥		0	9	12			
08																			
09					1	IFS/16								26	9	0			
10					1	IF3/8								4	5	0			
11																			
12																			
13		A7.1.1	A4439		1	W36X260						A36		52	7	4	168	10	
14																			
15																			
26			TOTAL		15							TOTAL		86			1	OF 1	

01																			
02																			
26			TOTAL									TOTAL							

Jan 16/86

REV.			
1	DATE	BY	
2	DATE	BY	
3	DATE	BY	

SPEC. AS NOTED
HOLES 15/16 ϕ U/N
FINISH NONE

FRANKEL STEEL LIMITED
220 ATTWELL DRIVE, UNIT 1, REXDALE, ONTARIO M9W 5B2

MADE		DATE	SQUAD
27	H.S.S.	DEC 5/85	F.R.
CHK'D. 28	D.Z.	DATE JAN 8/86	

PROJECT: 7 WORLD TRADE CENTER, N.Y.
DETAIL: BEAMS (46TH FLOOR)
CONTRACT No. 84-153
DWG. No. A4439