
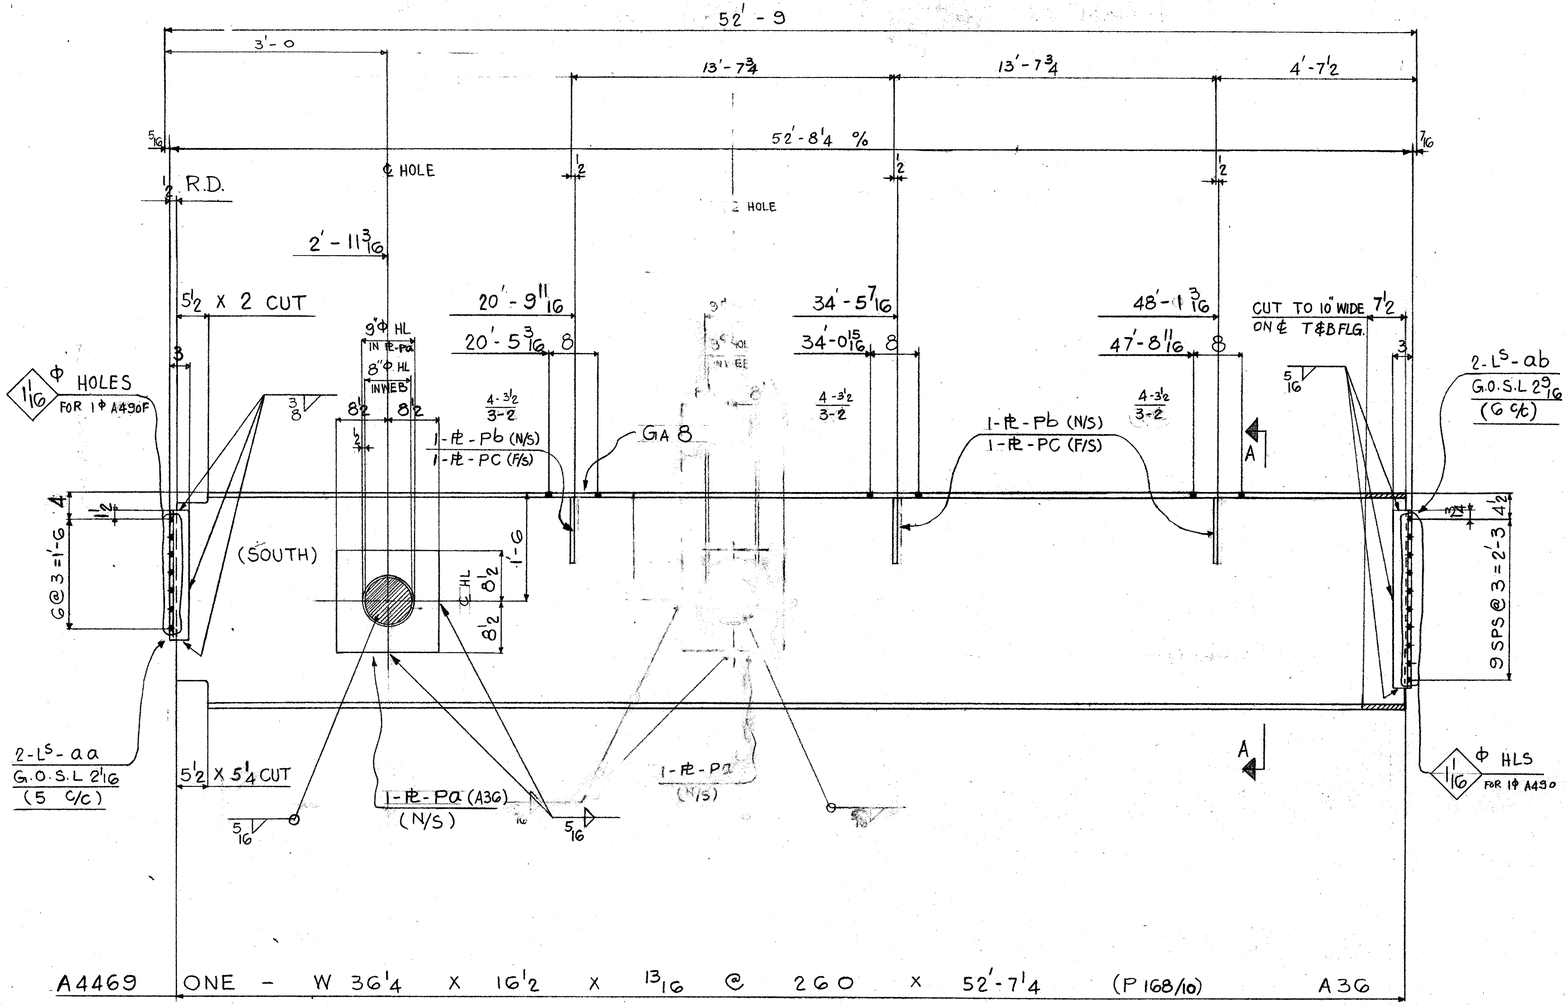


A4469	ONE	-	W 36 1/4	X	16 1/2	X	13/16	@	260	X	52'-7 1/4	(P 168/10)			A36		

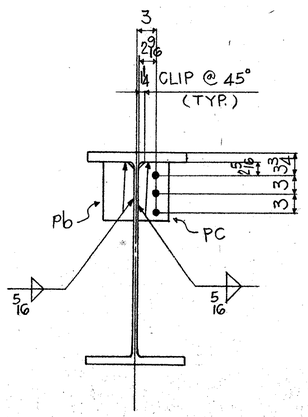

SECT "A-A"

FIELD BOLTS

9 - 7/8Φ H.T. BOLT X 2 (A325F)

12 - 7/8Φ ℄ X 3 1/2 (A325F)

7/8 Φ H.T. WASH (A325)

SHOP NOTE:

MAT^L G40.21, 44W (U/N)

USE E70 SERIES ELECTRODES

REF DWG. E46, 901, 9181

BILL OF MATERIAL

LINE	CODE	COMMX SHIP DIVN.	PIECE MARKS MAIN MAT'L.	PIECE MARKS DETAIL MAT'L.	NO. OF PIECES	MATERIAL DESCRIPTION PL	WIDTH Inch	WIDTH 16th	X PLATE ONLY THK. In.	THK. 16th	GRADE CODE	DSGR	FINISHED LENGTH Feet	FINISHED LENGTH In.	FINISHED LENGTH 16th	PAGE	LINE	REMARKS
01					F001													
02																		
03				AA	2	L4X3X7/16					44W		1	9	9			
04				AB	2	L4X3X3/8					L		2	6	8			
05				PA	1	PI 17	0	X		0	8	A36	1	5	0	2	2	4
06				PB	3	PI 4	10	X		0	6	44W	0	9	12			
07				PC	3	PI 4	10	X		0	6	L	0	9	12			
08																		
09					1	PF 5/16							27	0	0			
10					1	PF 3/8							4	5	0			
11																		
12																		
13		4714	A4469		1	W36X260					A36		52	7	4	16	8	10
14																		
15																		
26			TOTAL		15						TOTAL		87					1 OF 1
01																		
02																		
26			TOTAL								TOTAL							

REV.			
1	DATE		BY
2	DATE		BY
3	DATE		BY

SPEC. AS NOTED
HOLES 15/16Φ U/N
FINISH NONE

FRANKEL STEEL LIMITED
220 ATTWELL DRIVE, UNIT 1, REXDALE, ONTARIO M9W 5R3

MADE	DATE	SQUAD
27 HSS		F.R.
CHK'D 28 D.Z.	DATE JAN 8/86	

PROJECT: 7 WORLD TRADE CENTER, N.Y.
DETAIL: BEAMS (46TH FLOOR)
CONTRACT # 84-153 DWG. No. 4469

Jan 14/86